


Rev.	Drawn	Comments	Date

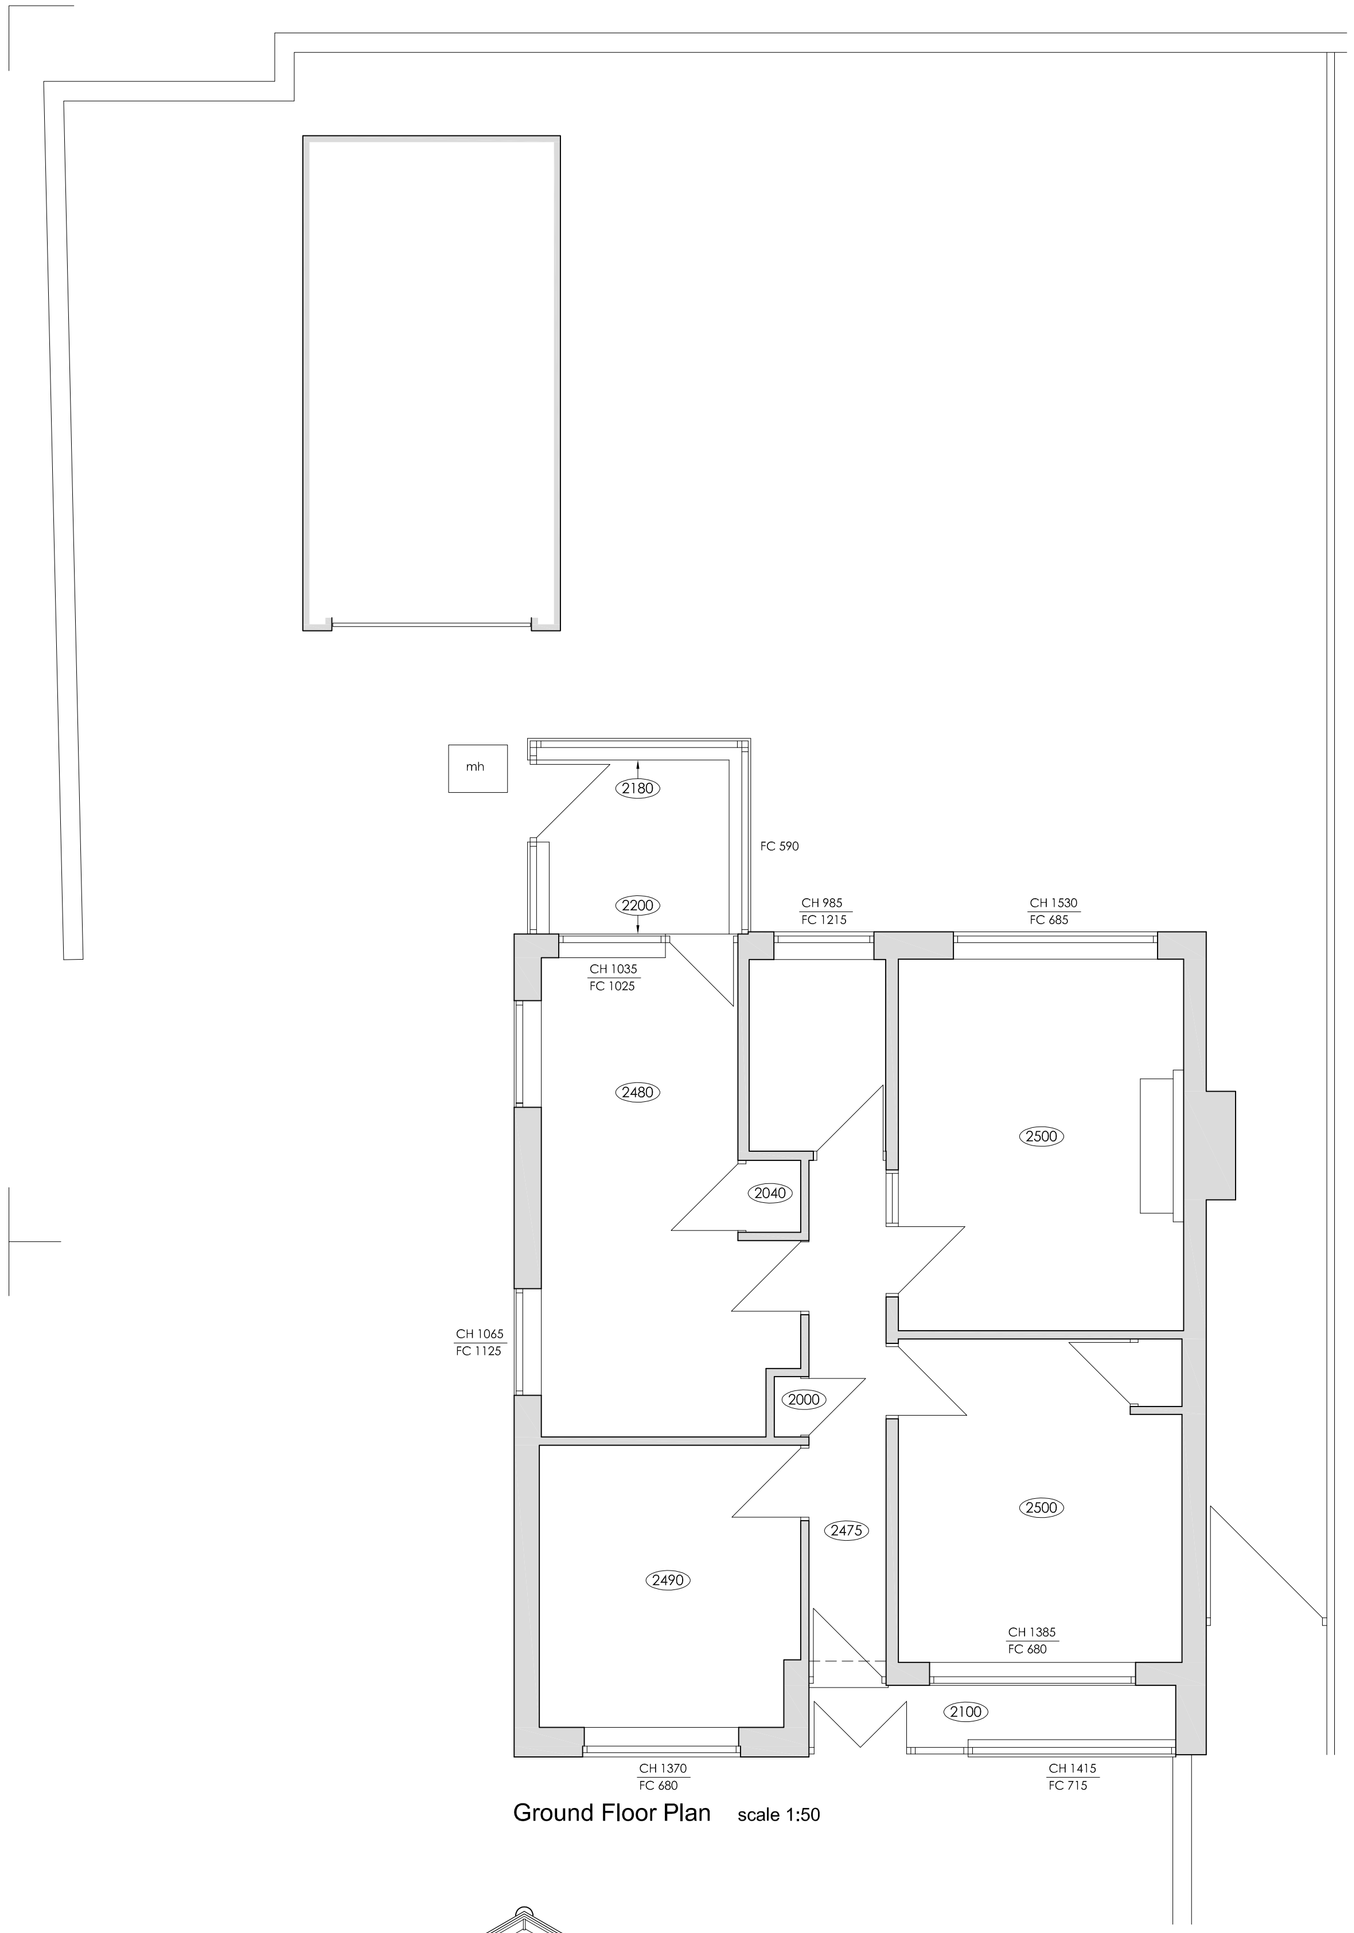


Ground Floor Plan scale 1:50

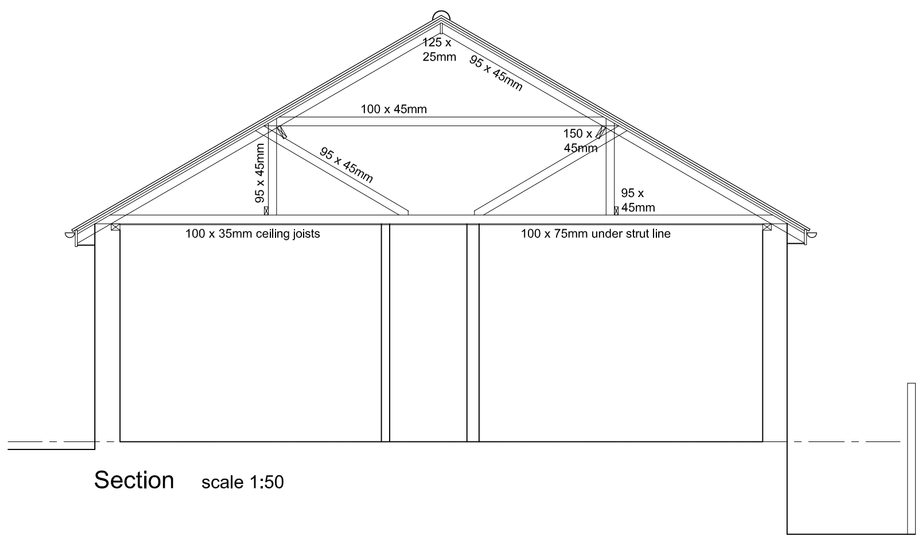


Section scale 1:50

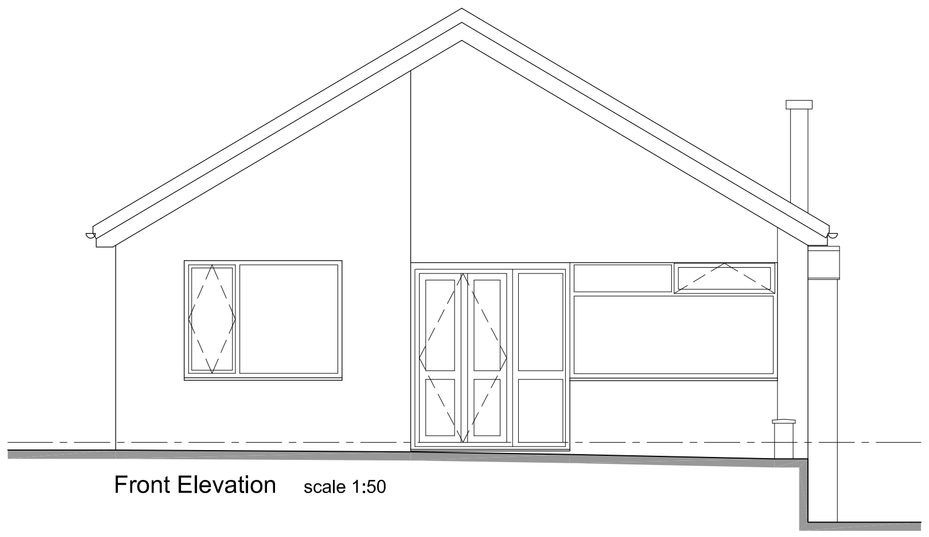


Front Elevation scale 1:50

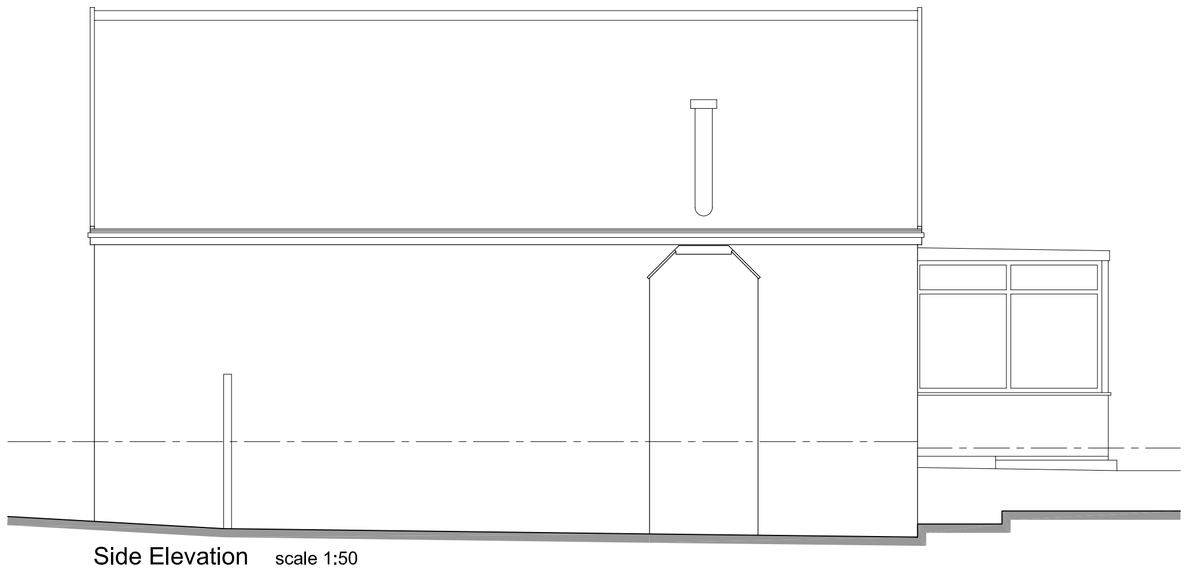


Side Elevation scale 1:50

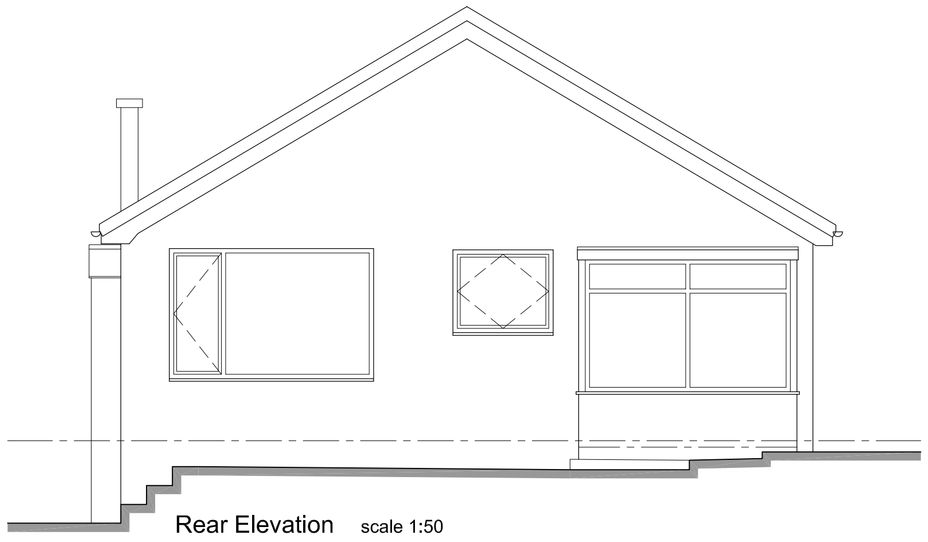

Rear Elevation scale 1:50

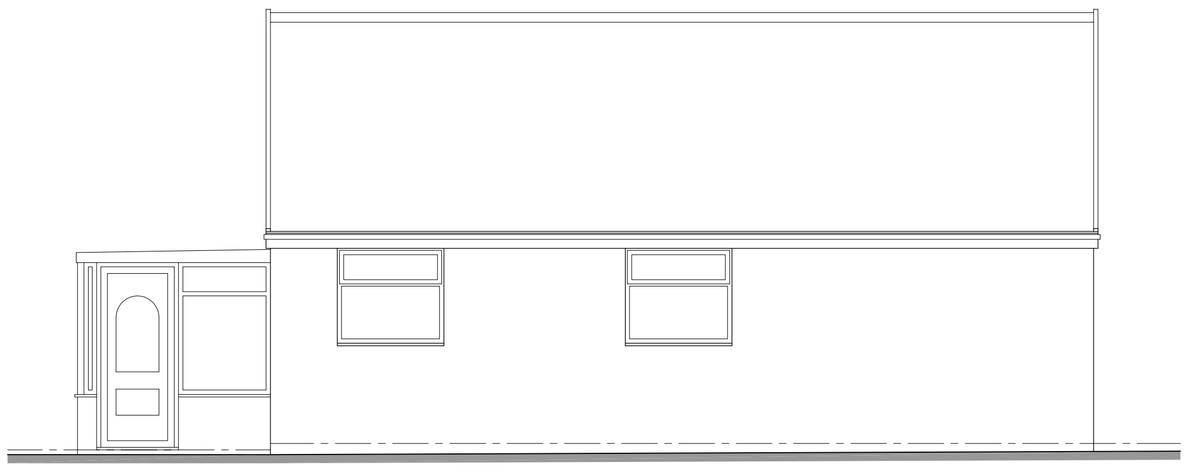

Side Elevation scale 1:50

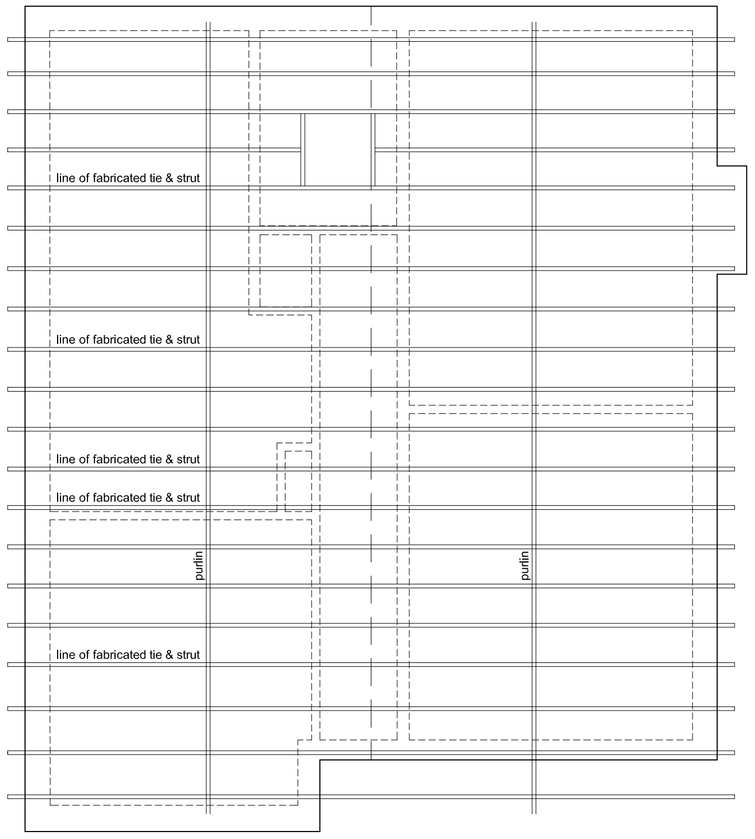

loft plan scale 1:50

MODE
Architects & Development
01782 479644
admin@mode-uk.com
www.mode-uk.com
Pennant House Salem Street Stoke-on-Trent

Client Mr P Crwother

Project Loft Extension & new garage.
6 Moss Close
Werrington

Title Plans & Elevations as Existing

Status Survey

Scale @A1	Date	Drawn	Checked
1:50	June '17		

Drawing No. 17 016 AL(0)01

Rev

File Ref:

This drawing is subject to Copyright & must not be copied or reproduced without consent. Figured dimensions only are to be taken from this drawing. All contractors must visit the site and be responsible for taking and checking all dimensions relative to their work.