


Rev.	Drawn	Comments	Date

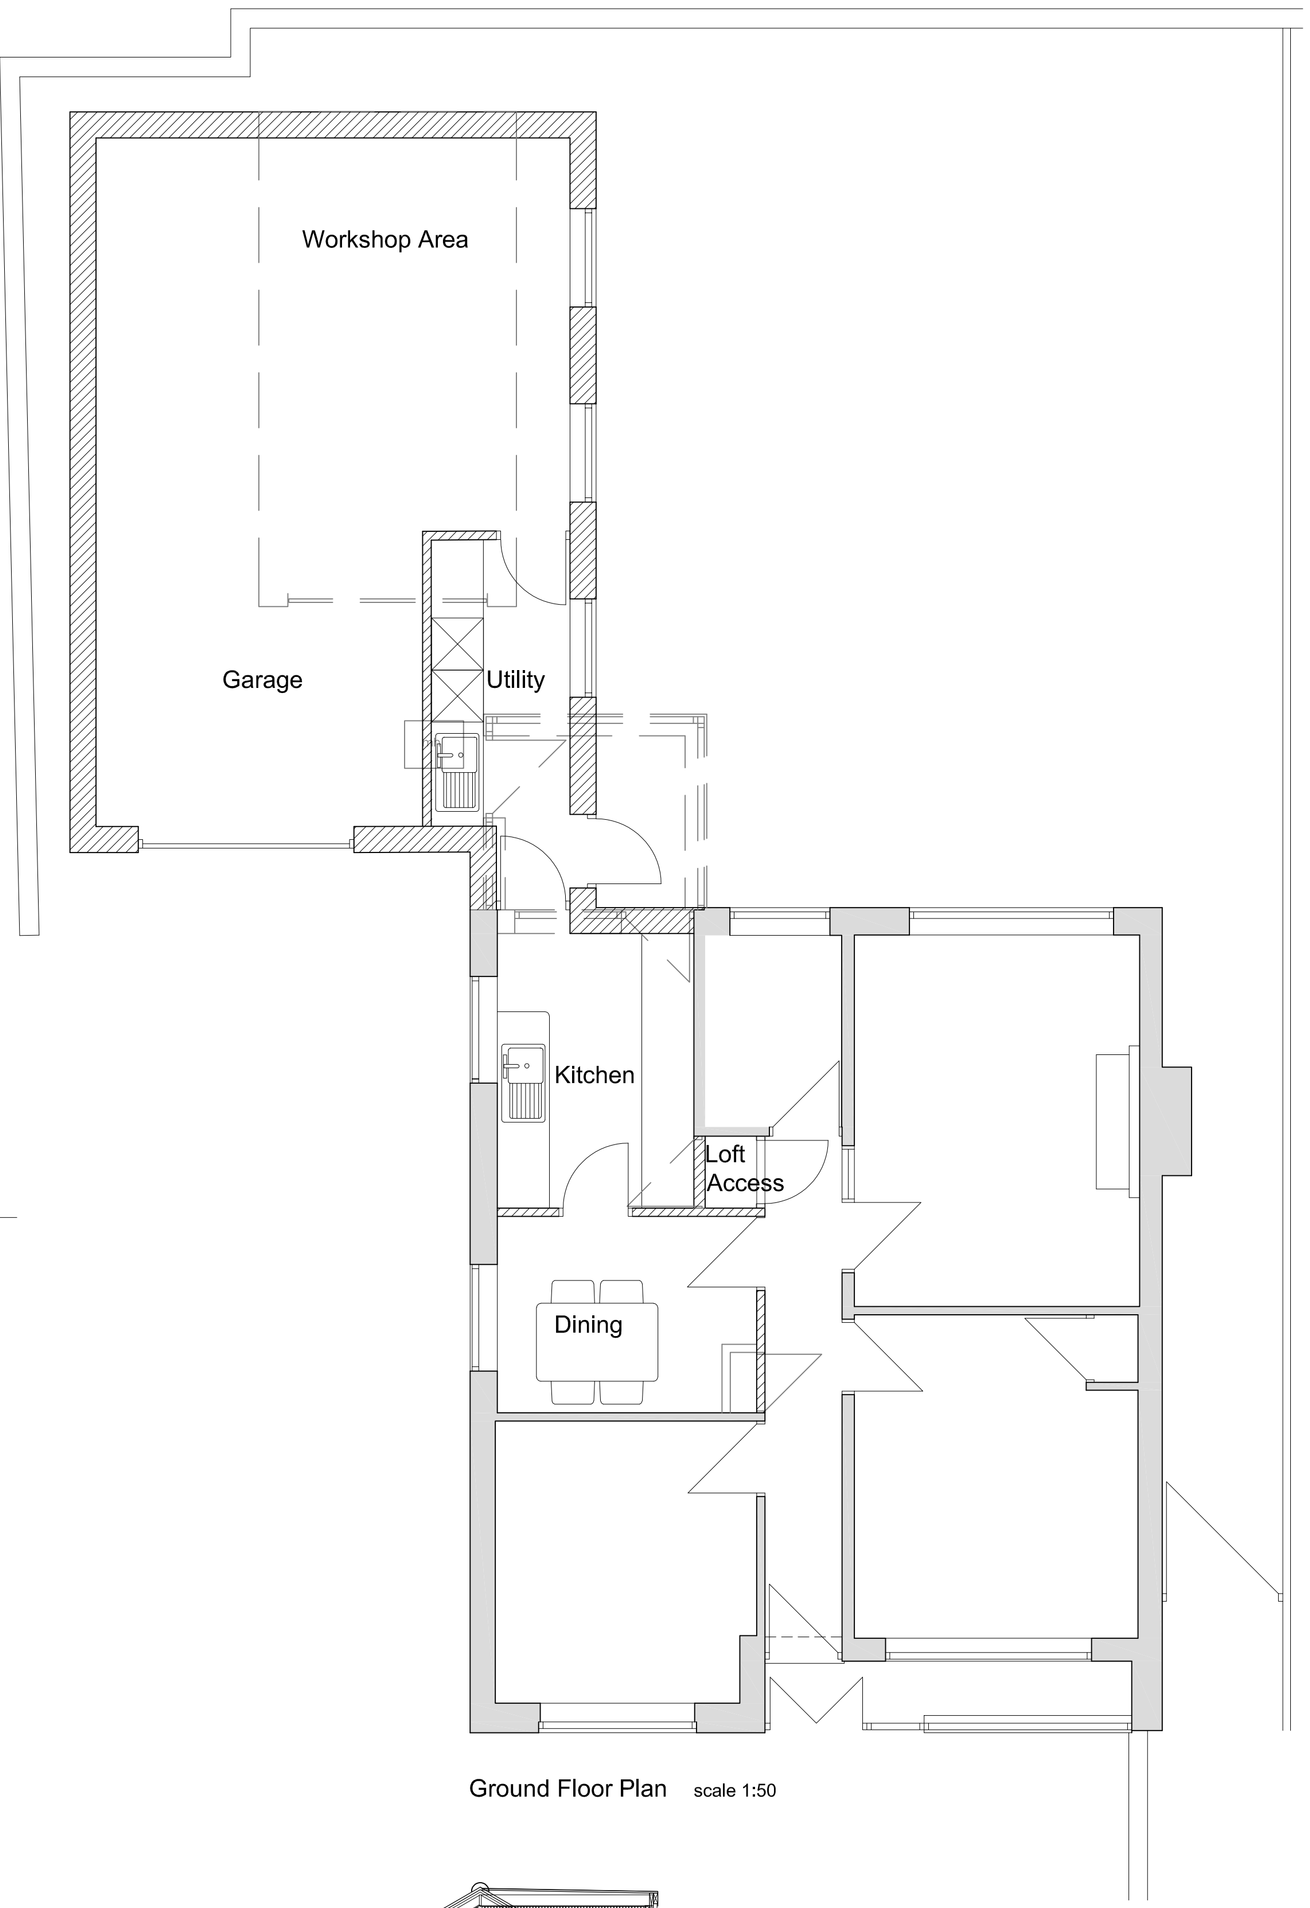

Ground Floor Plan scale 1:50

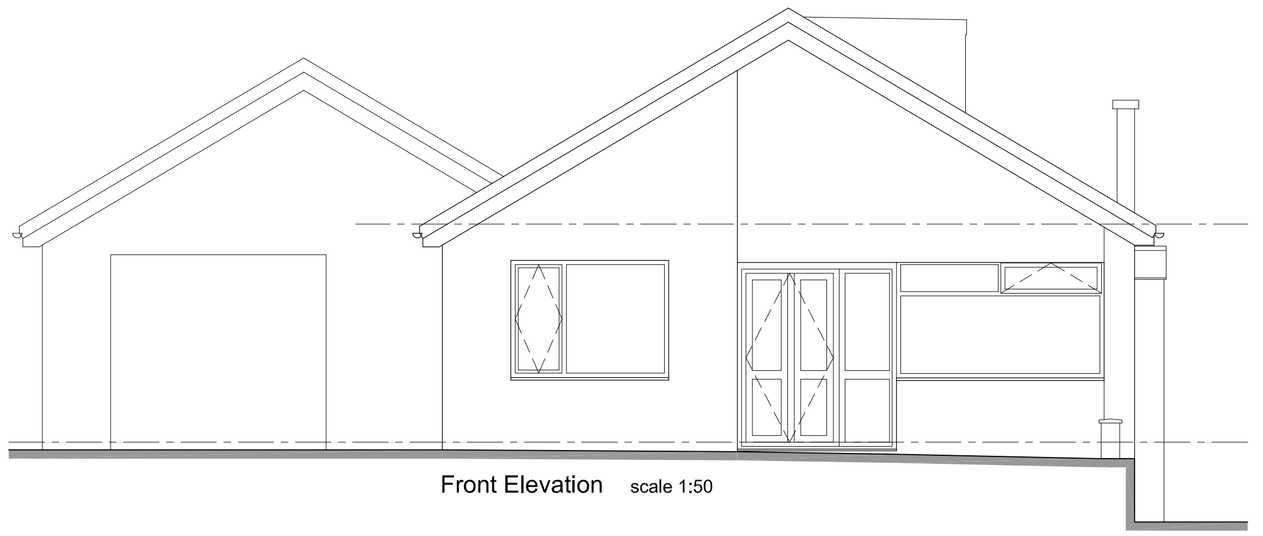


Front Elevation scale 1:50

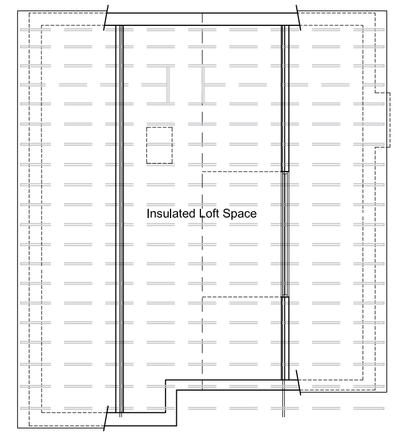


loft plan scale 1:100




Side Elevation scale 1:50

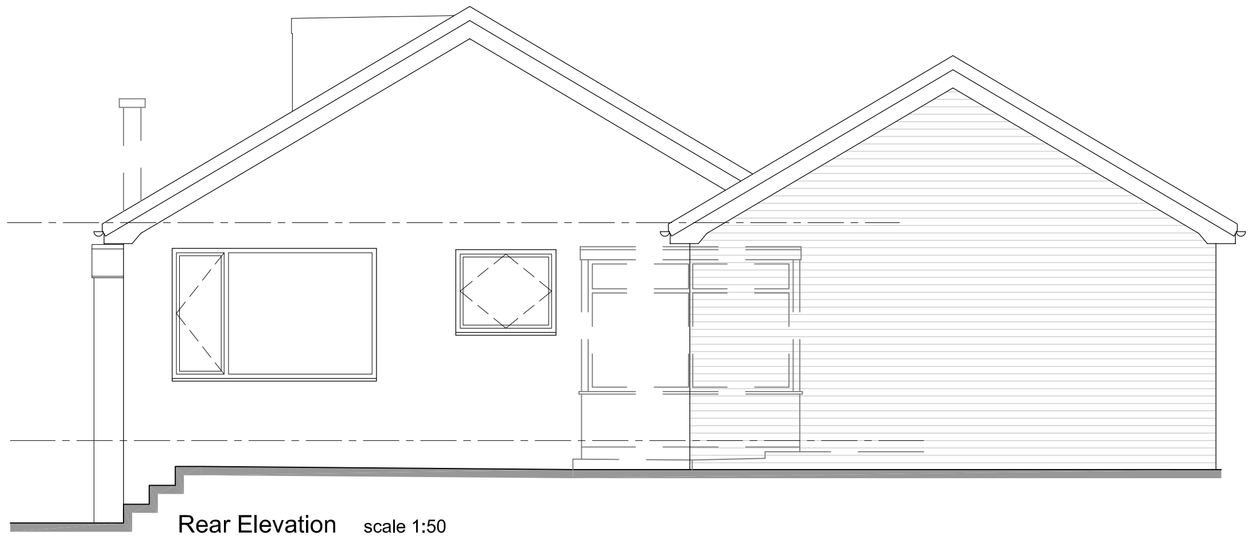

Rear Elevation scale 1:50

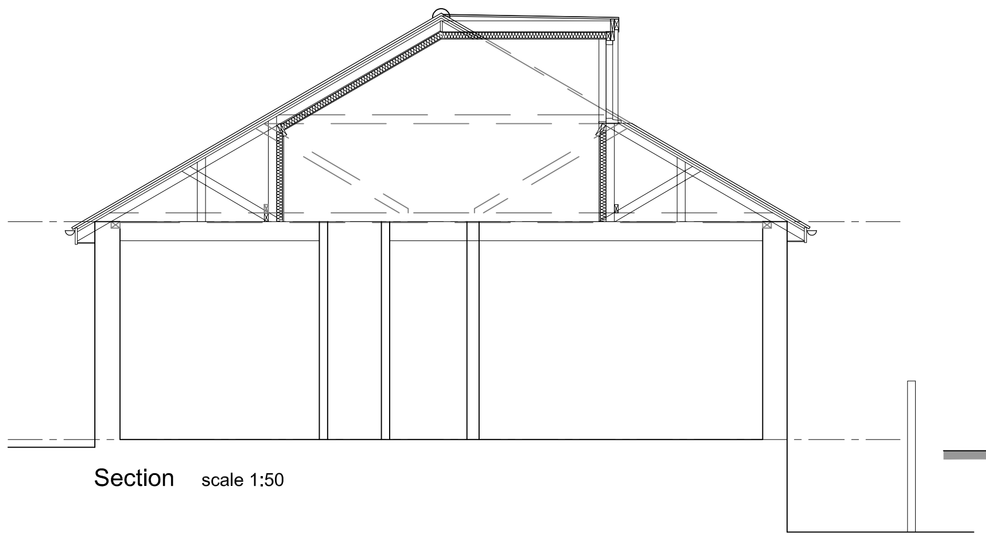

Section scale 1:50

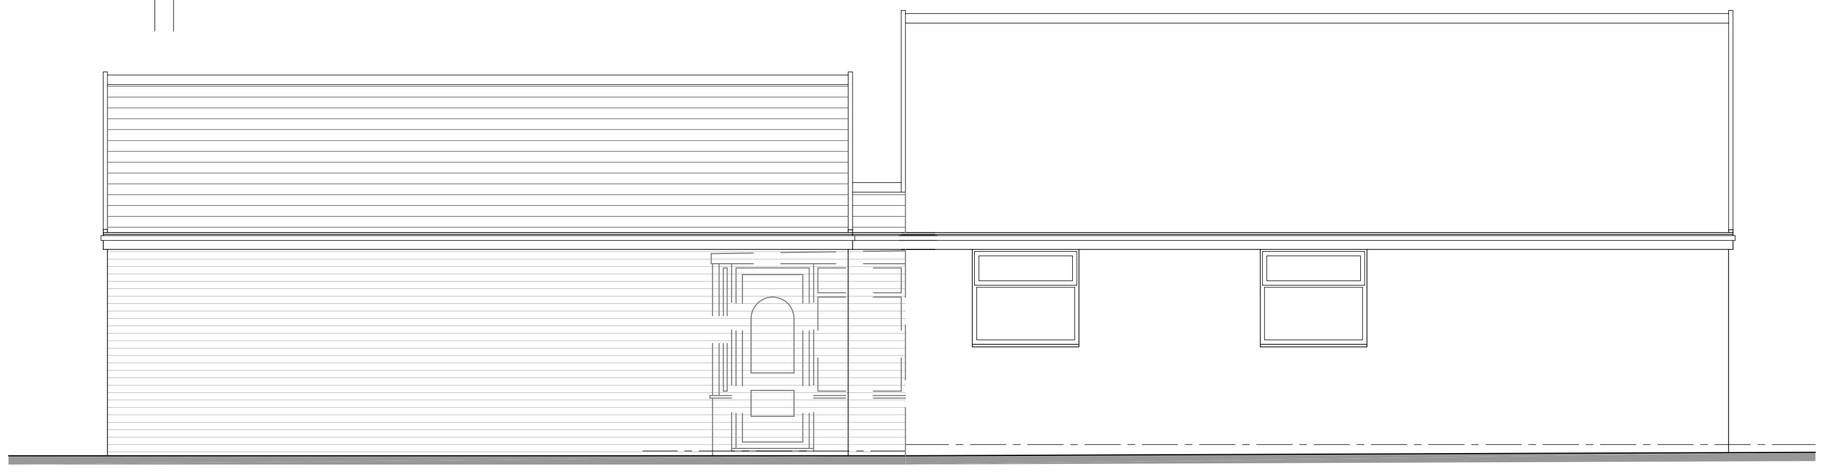

Side Elevation scale 1:50

This drawing is subject to Copyright & must not be copied or reproduced without consent. Figured dimensions only are to be taken from this drawing. All contractors must visit the site and be responsible for taking and checking all dimensions relative to their work.

MODE
Architects & Development
01782 479644
admin@mode-uk.com
www.mode-uk.com
Pennant House Salem Street Stoke-on-Trent

Client Mr P Crwother

Project Loft Extension & new garage.
6 Moss Close
Werrington

Title Plans & Elevations as Proposed

Status Scheme

Scale @A1	Date	Drawn	Checked
1:50	July 17	KJM	

Drawing No. 17 016 AL(0)02

Rev A

File Ref: