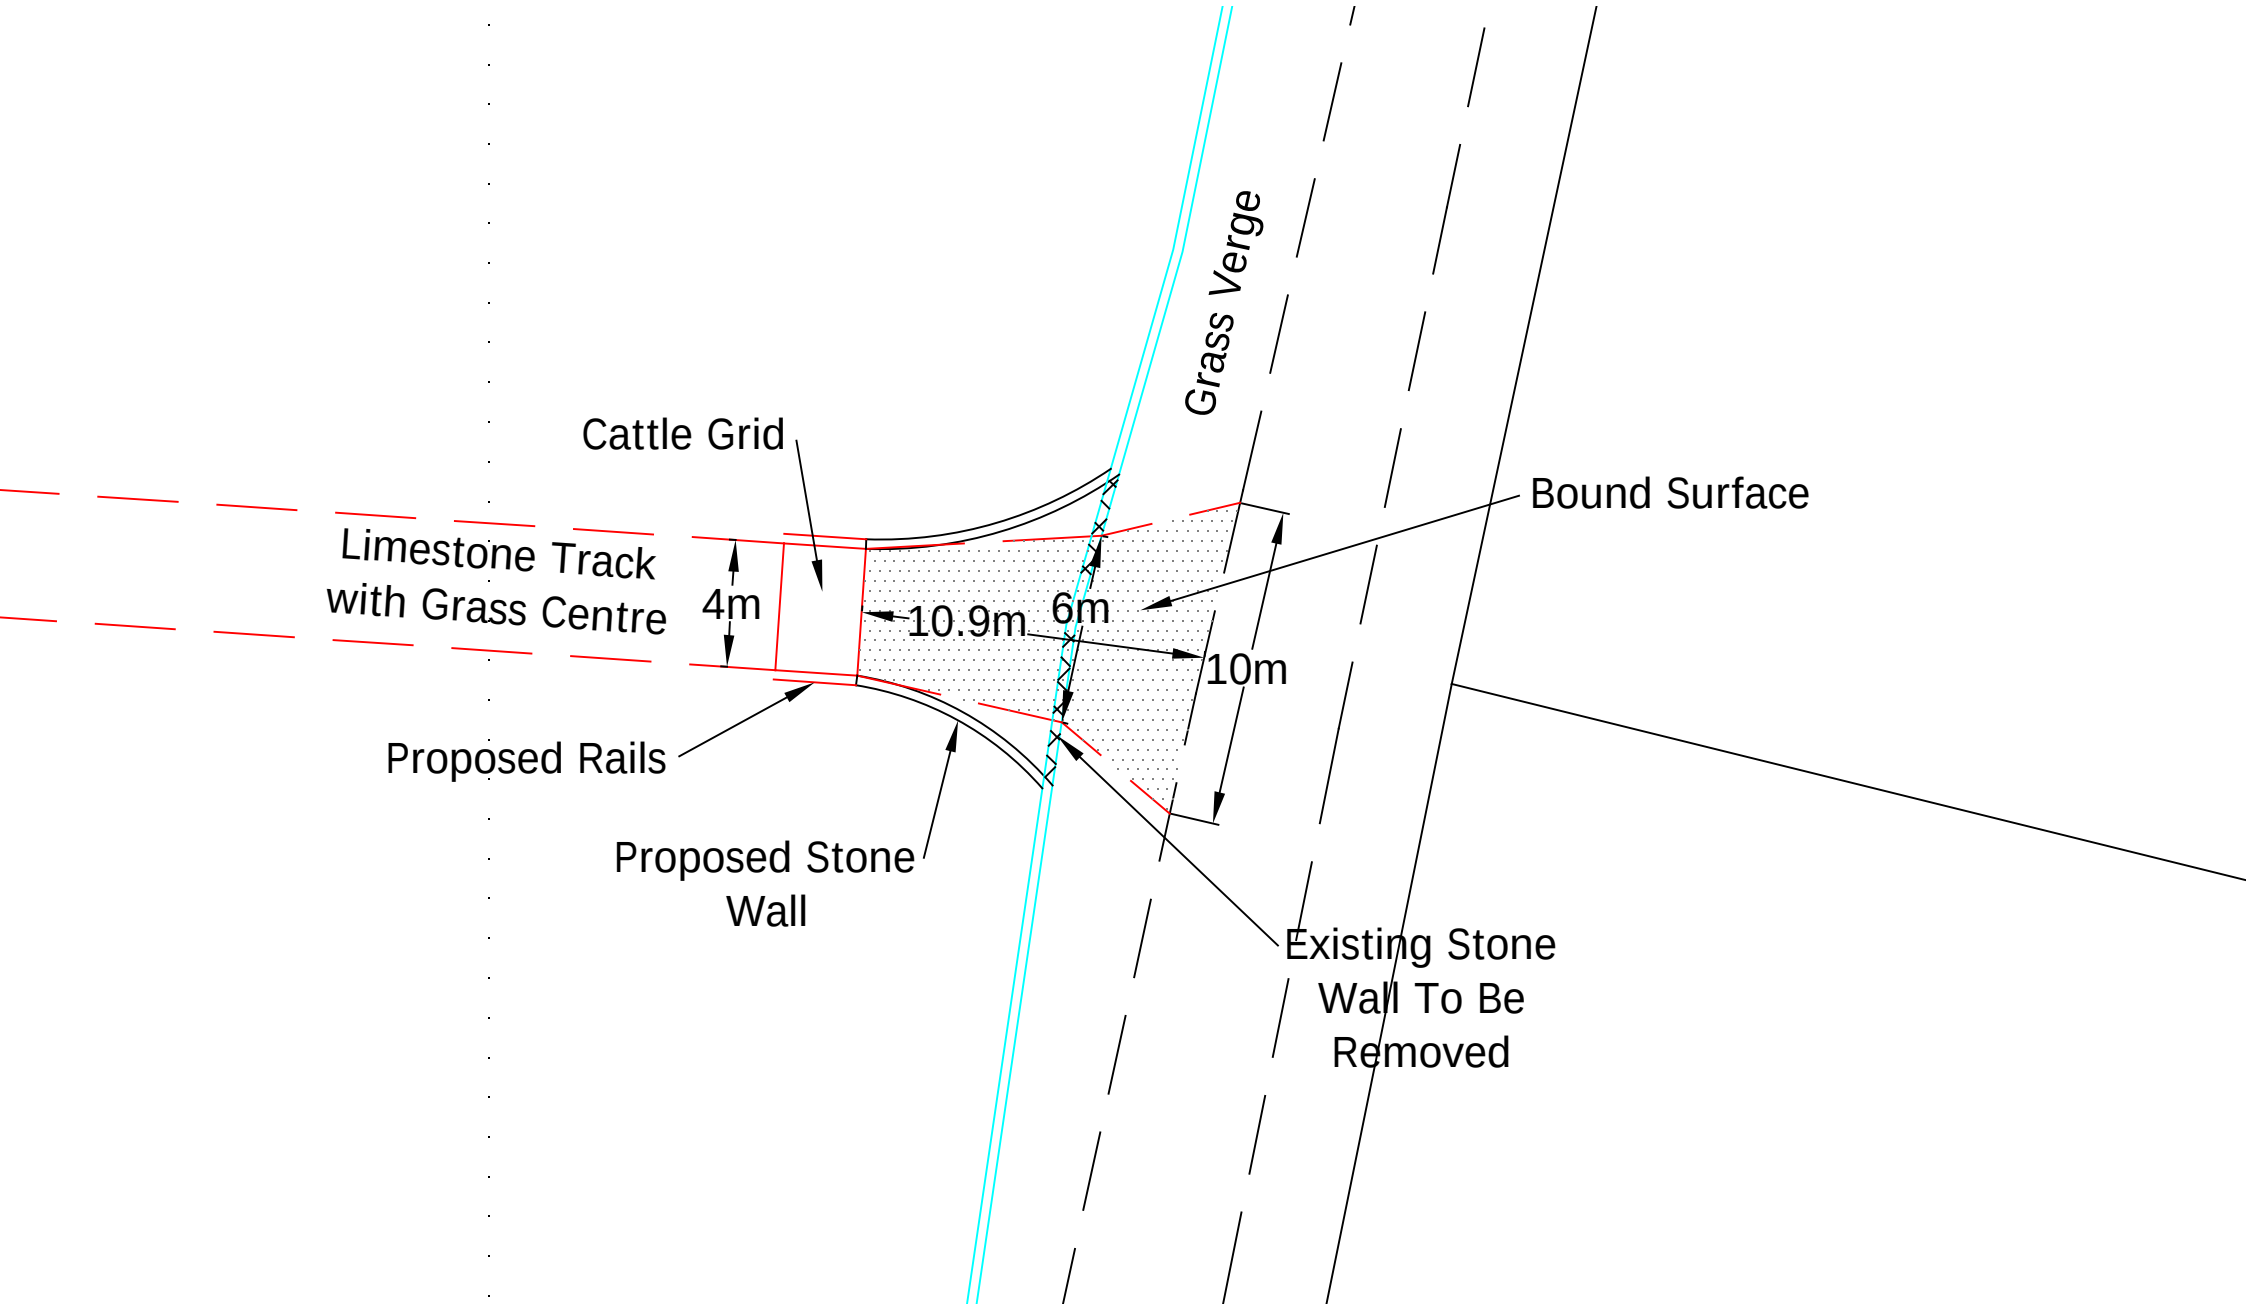

Grass Verge
Cattle Grid
Bound Surface
Limestone Track
with Grass Centre
4m
10.9m
6m
10m
Proposed Rails
Proposed Stone
Wall
Existing Stone
Wall To Be
Removed