

Copyright of this drawing is vested in the Architect and it must not be copied or reproduced without consent. Figured dimensions only are to be taken from this drawing. All contractors must visit the site and be responsible for taking and checking all dimensions relative to their work. Hewitt&Carr Architects Ltd are to be advised of any variation between drawings and site conditions.
CLIENTS ARE ADVISED TO CLARIFY DIMENSIONS WITH THE ARCHITECT PRIOR TO SETTING OUT AND NOT TO SCALE FROM THE DRAWING

Rev.	Drawn	Comments	Date

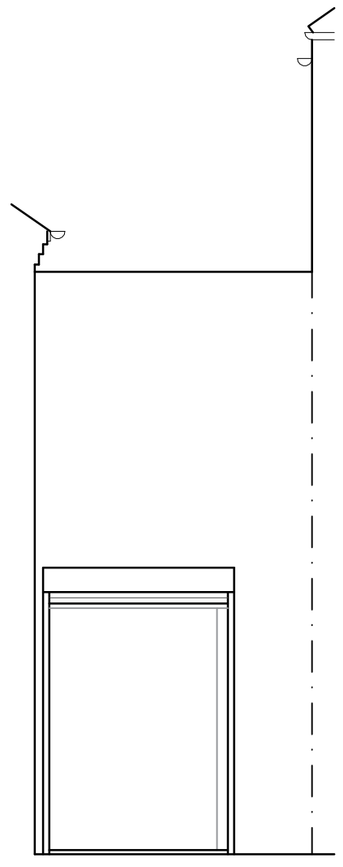


FRONT ELEVATION 1:50

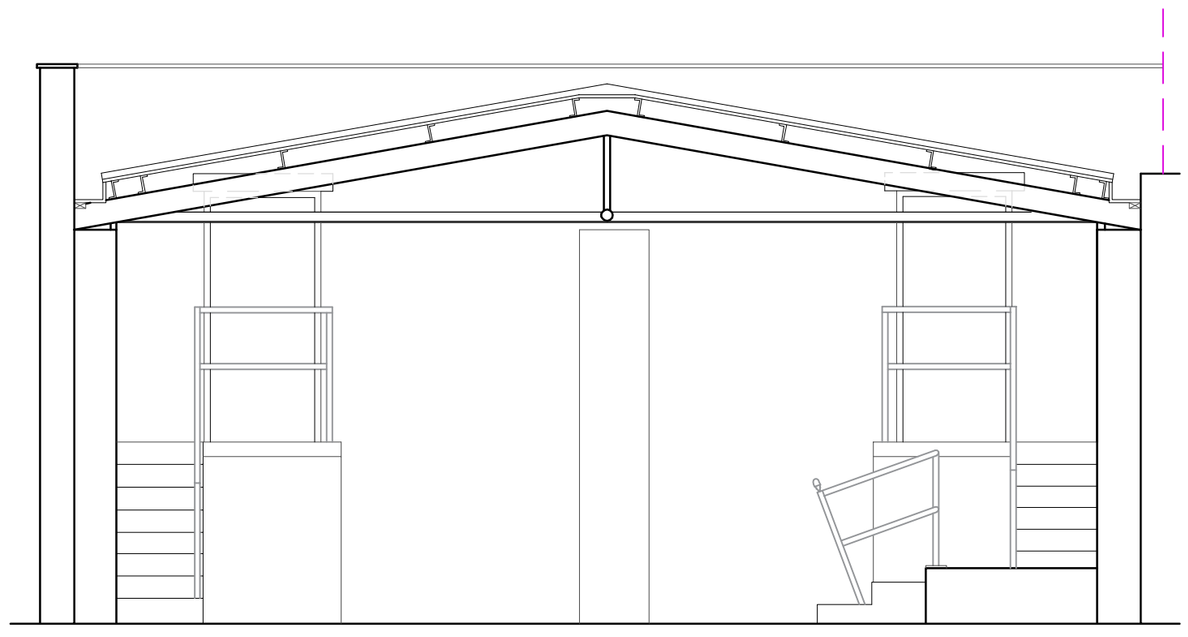


SECTION 1:50

Ordnance Survey © Crown copyright 2016 All rights reserved. Licence number 100051789

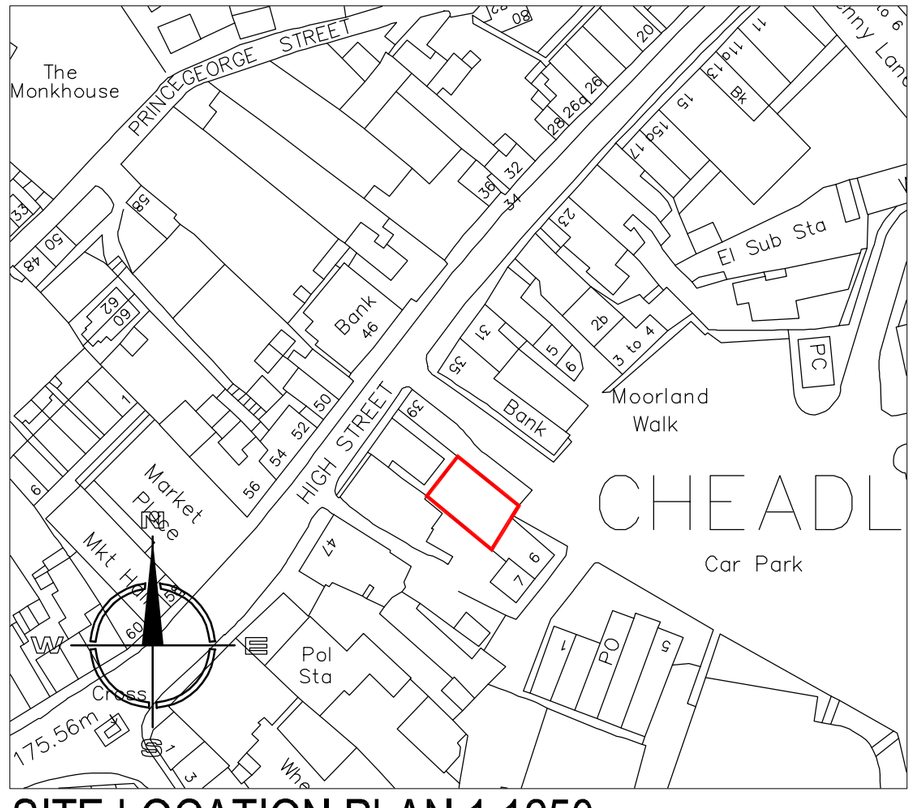

SITE LOCATION PLAN 1:1250

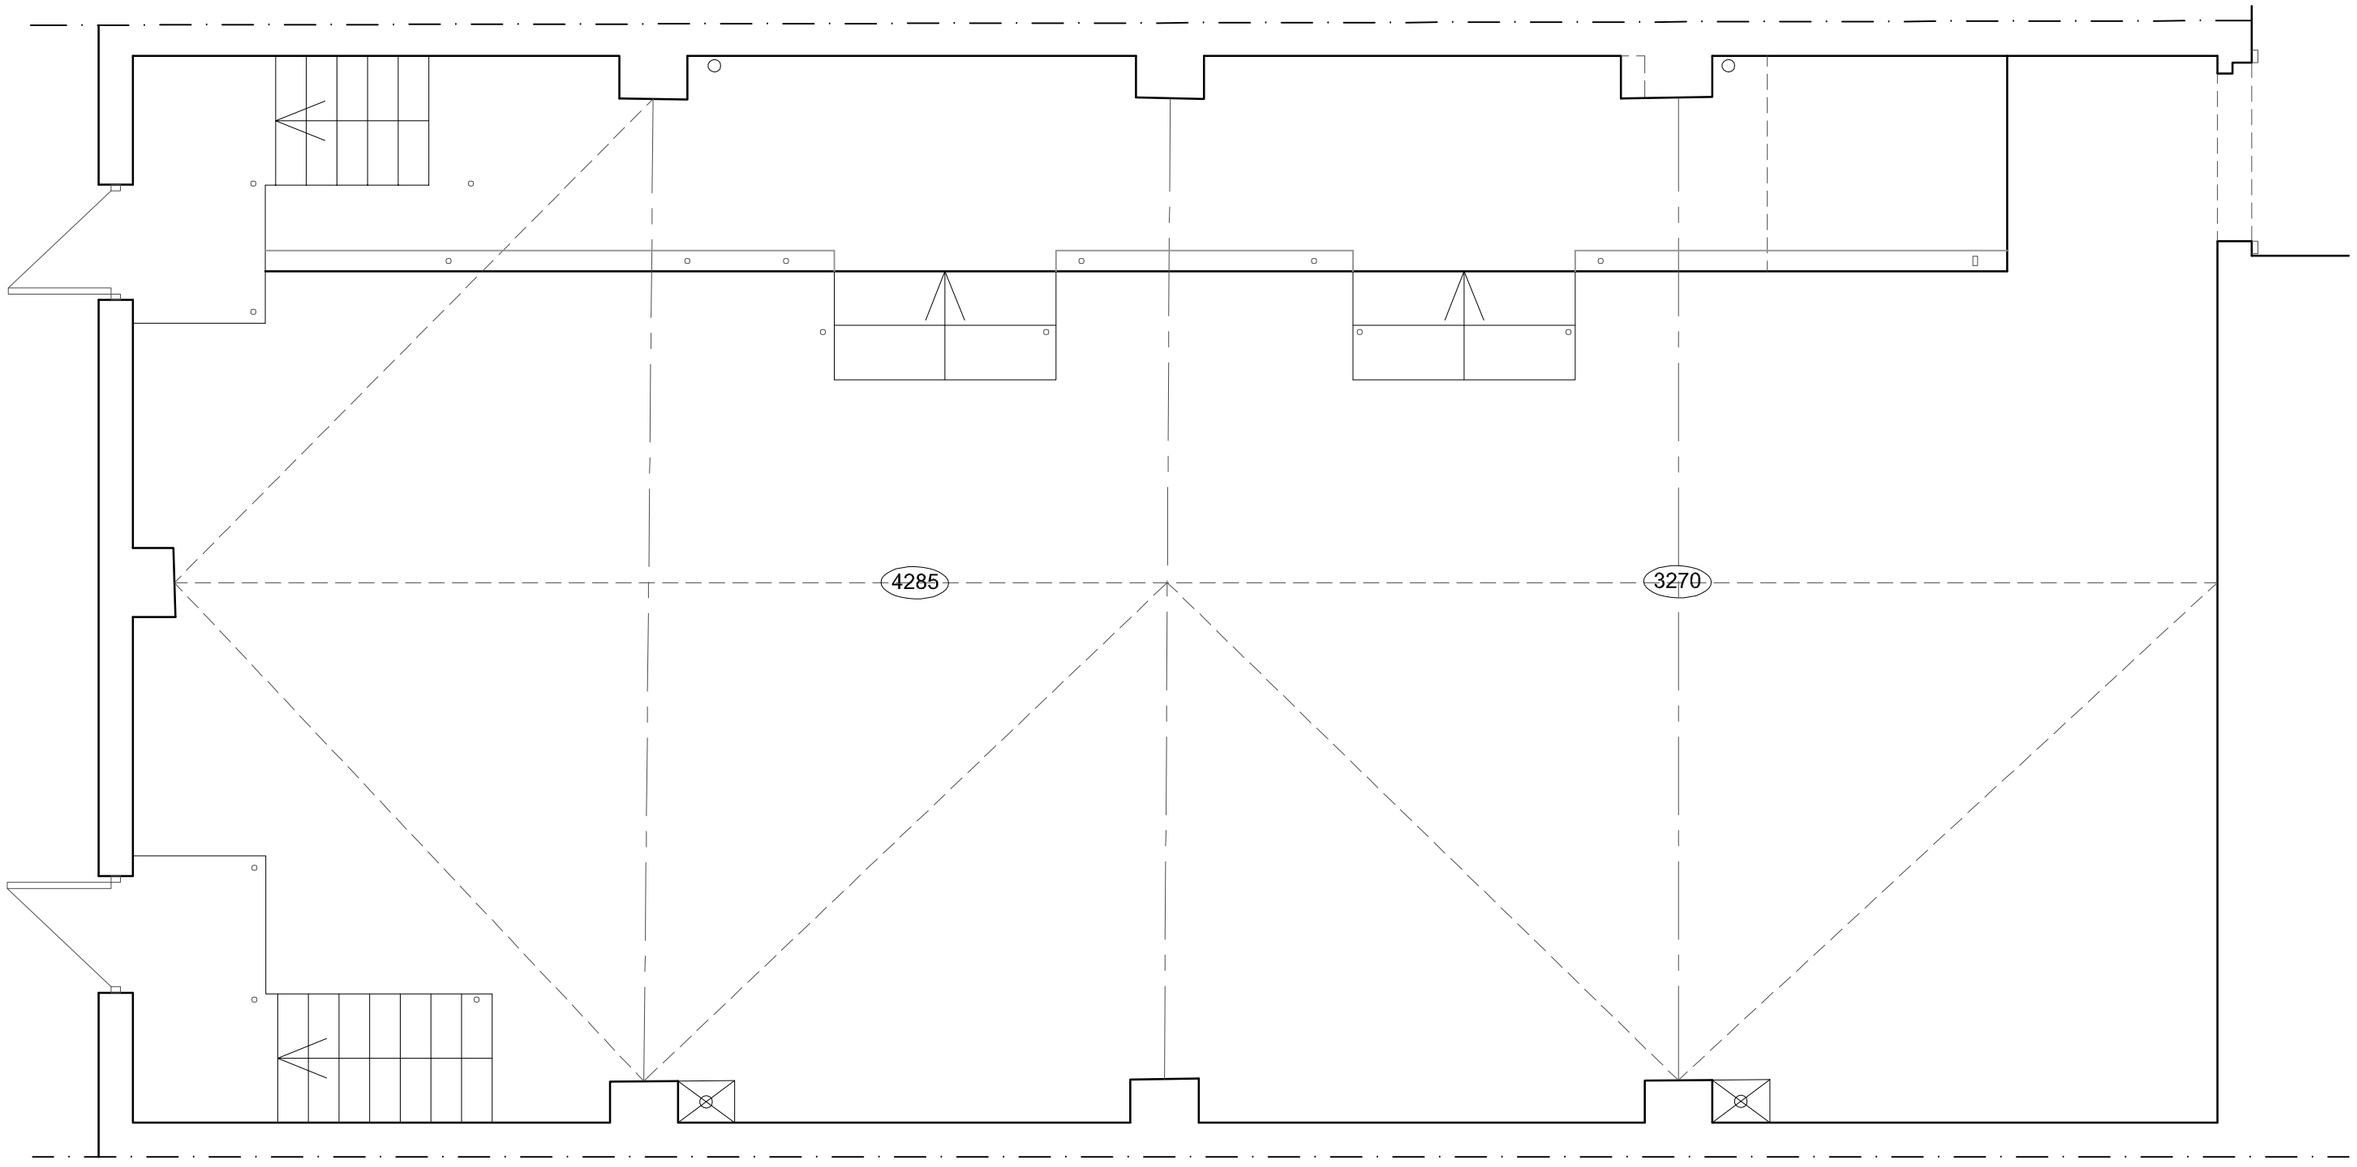

FLOOR PLAN 1:50

Hewitt&Carr Architects
A: 2-4 Cross Street I Cheadle I Staffordshire I ST10 1NP
T: 01538 756888
E: enquiries@hcarchitects.co.uk
W: www.hcarchitects.co.uk

Client
Play House Mania

Project
Change of use from B8 to D2 at Unit 8
Cheadle shopping centre, Cheadle,
ST10 1UY

Title
Plans, Elevation & Section

SURVEY

Status
Survey

Date Aug 2017 Drawn

Scale @A2 AS STATED Checked

Project No 00680 Drawing No. AL(0)01 Rev A

File Ref: H:\