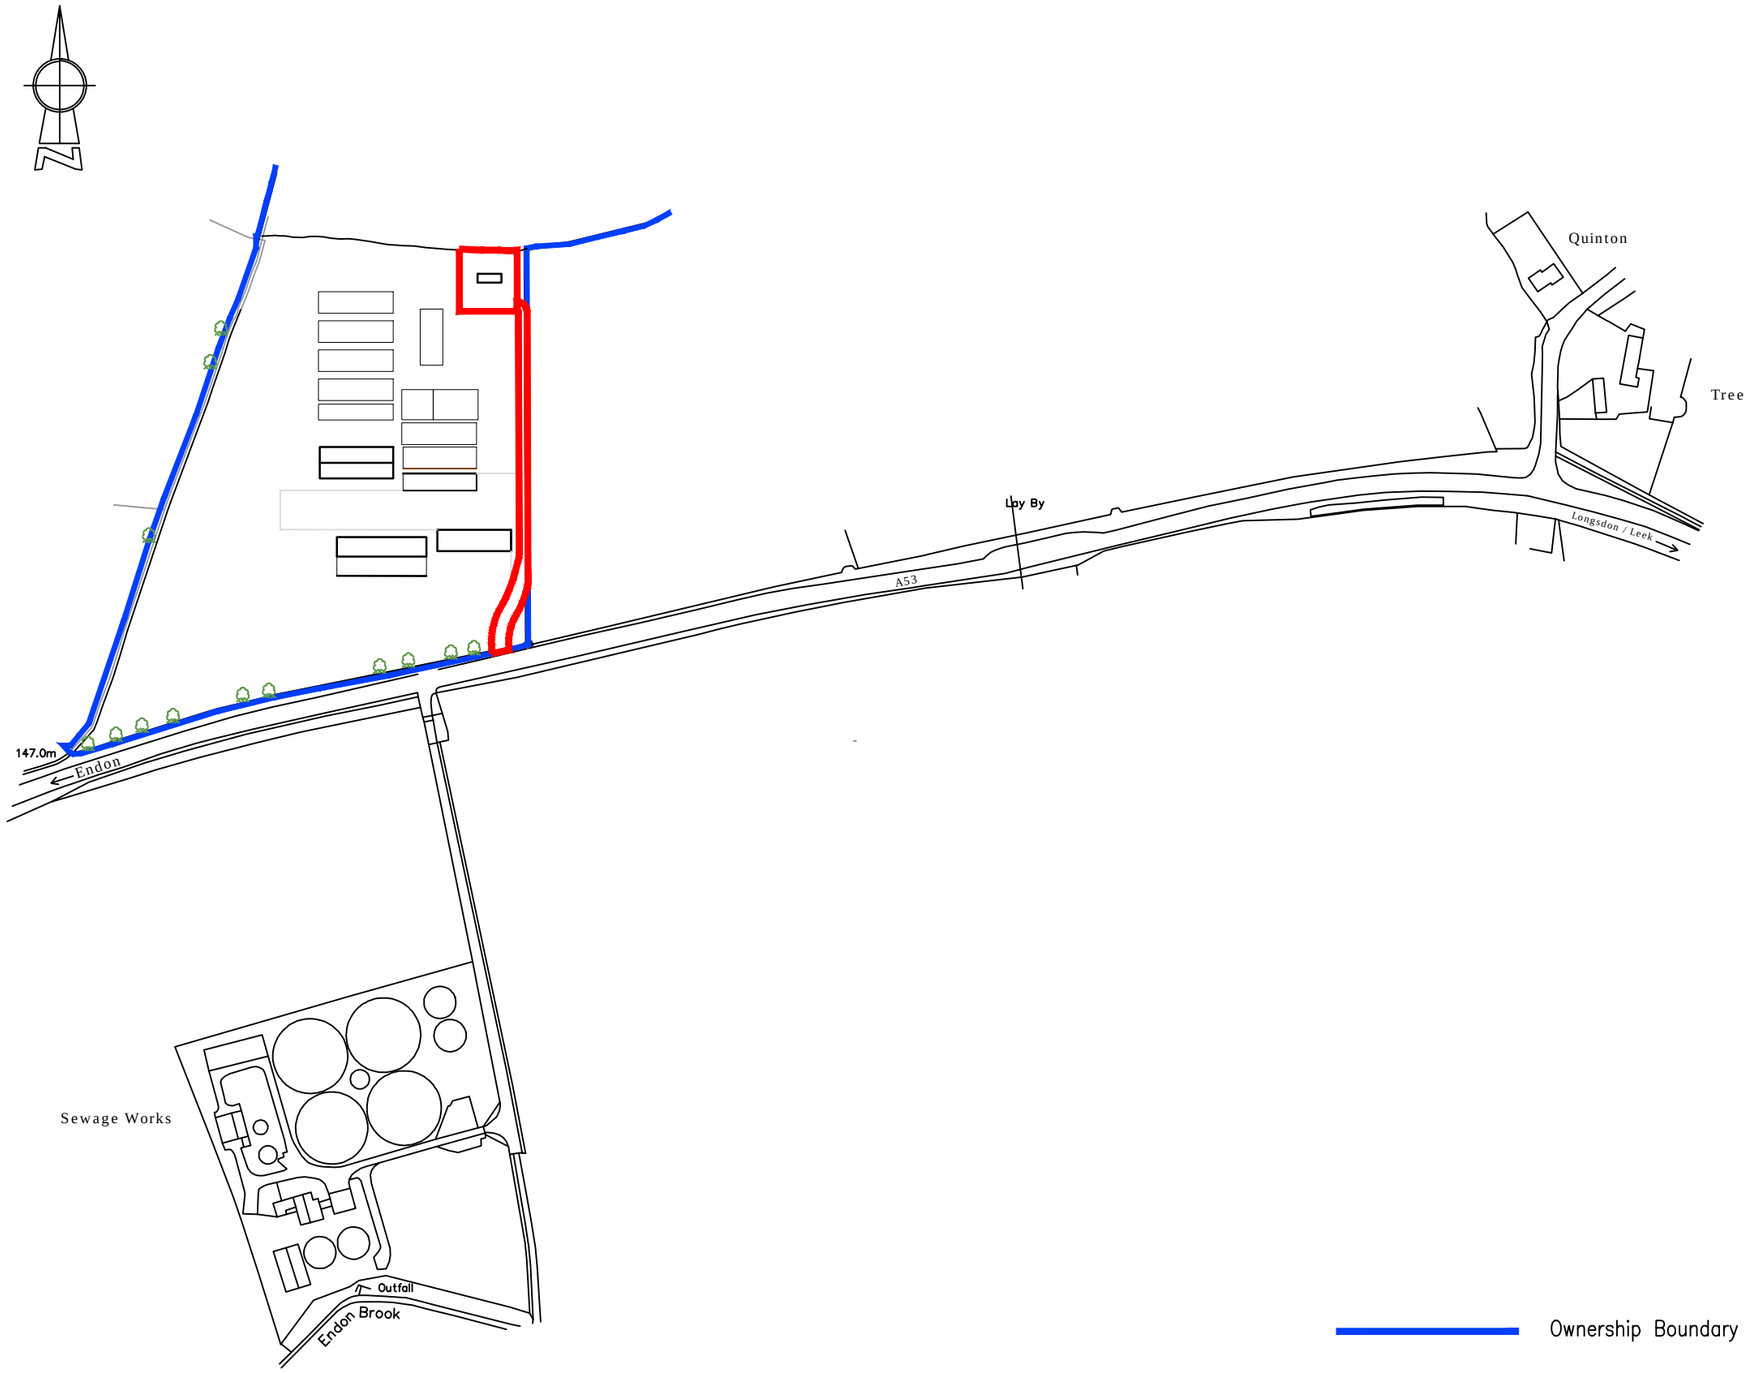

Ownership Boundary

Site Boundary

ORIGINAL PAPER SIZE A3

© Copyright to Acorus Ltd.

NOTES

1. IF IN DOUBT ASK
2. WRITTEN DIMENSIONS TO BE USED ONLY.
3. THIS DRAWING IS CONFIDENTIAL AND REMAINS THE EXCLUSIVE PROPERTY OF ACORUS. DO NOT COPY UNLESS AUTHORISED.

REVISIONS

No.	Date	Description	Ver.

RICS
acorus
rural property services Ltd.

Chartered Surveyors and Planning Consultants
Oak House, Kingswood Business Park,
Holyhead Road, Wolverhampton. WV7 3AU
Tel: (01902) 625024

JOB TITLE
PROPOSED DWELLING
PROCTORS NURSERY
LEEK ROAD, ENDON.

CLIENT
MR. B. PROCTOR

DRAWN	NM	DATE	AUG 17
VERIFIED	AA	SCALE	1:2500

DRAWING TITLE
LOCATION PLAN

FILE REF.	DRAWING No.
	PROCTOR-A17-01

Reproduced from the 1992 Ordnance Survey 1 : 2500 with permission of the controller of Her Majesty's Stationary Office. Unauthorised reproduction infringes Crown Copyright and may lead to prosecution Licence No. 100039456