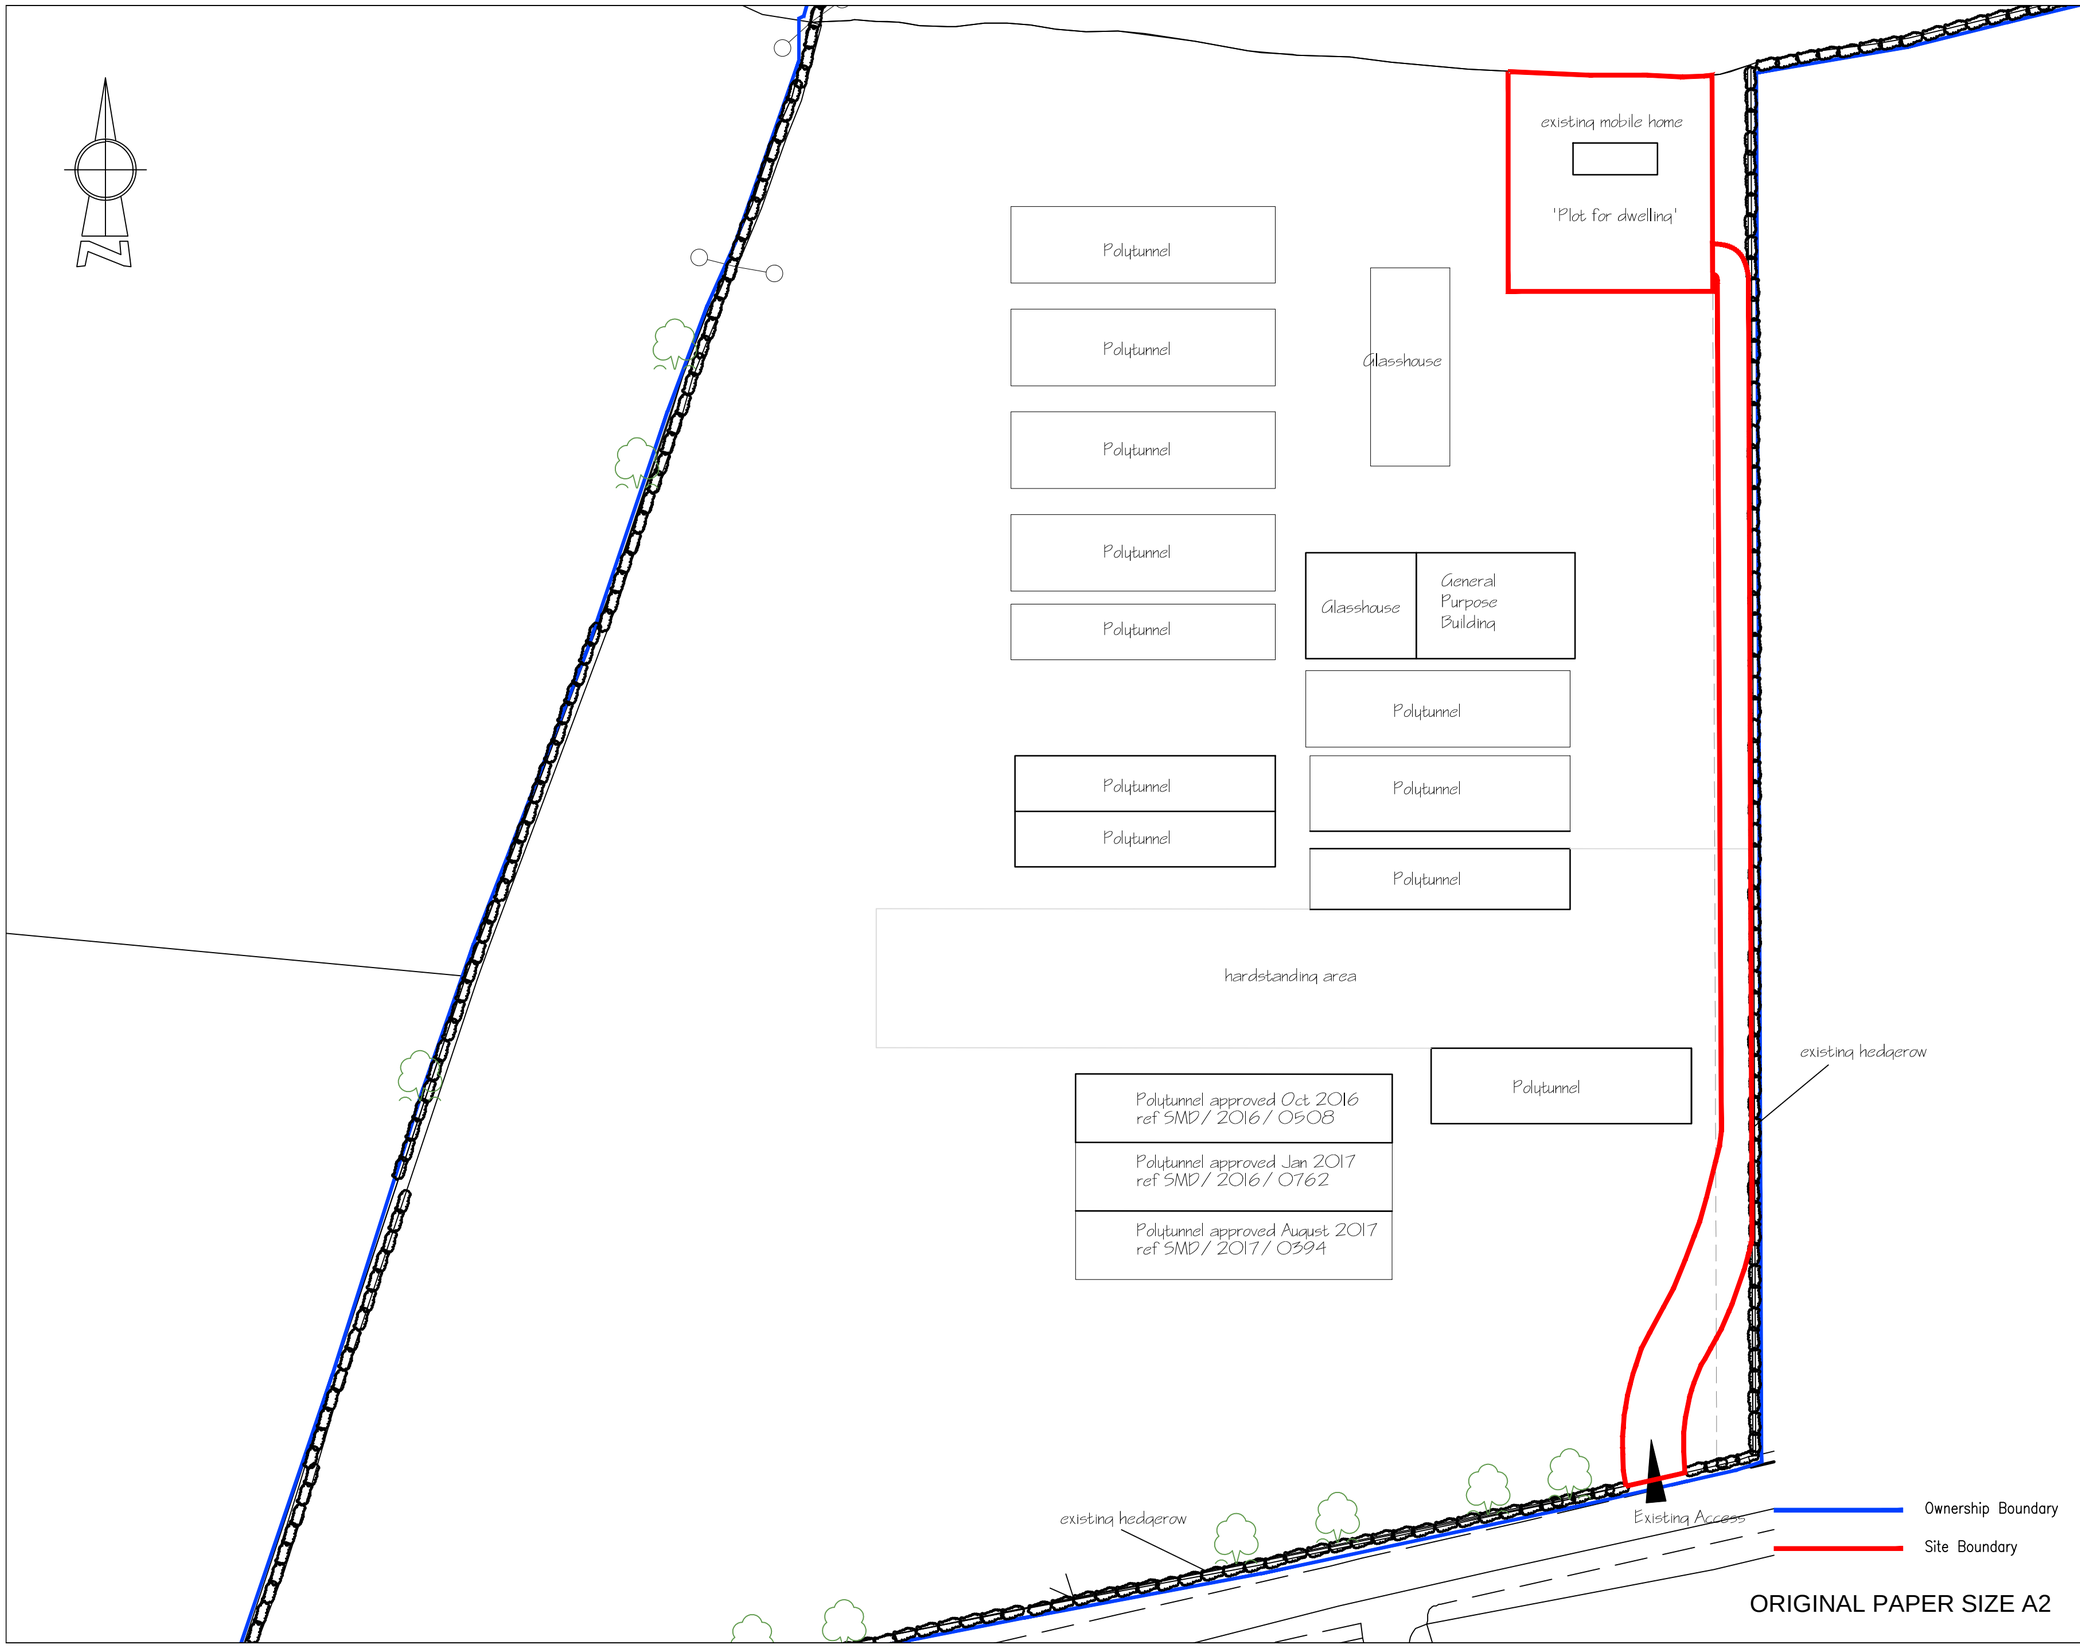


ORIGINAL PAPER SIZE A2

© Copyright to Acorus Ltd.

NOTES

1. IF IN DOUBT ASK
2. WRITTEN DIMENSIONS TO BE USED ONLY.
3. THIS DRAWING IS CONFIDENTIAL AND REMAINS THE EXCLUSIVE PROPERTY OF ACORUS. DO NOT COPY UNLESS AUTHORISED.

REVISIONS

| No. | Date | Description | Ver. |
|---|---|---|---|
| | | | |

RICS acorus rural property services Ltd.

Chartered Surveyors and Planning Consultants

Oak House, Kingswood Business Park, Holyhead Road, Wolverhampton. WV7 3AU
Tel: (01902) 625024

JOB TITLE
PROPOSED DWELLING
PROCTORS NURSERY
LEEK ROAD, ENDON.

CLIENT
MR. B. PROCTOR

| | | | |
|---|---|---|---|
| DRAWN | NM | DATE | AUG 17 |
| VERIFIED | AA | SCALE | 1:500 |

DRAWING TITLE
SITE PLAN

| FILE REF. | DRAWING No. |
|---|---|
| | PROCTOR-A17-02 |

Reproduced from the 1992 Ordnance Survey 1 : 2500 with permission of the controller of Her Majesty's Stationary Office. Unauthorised reproduction infringes Crown Copyright and may lead to prosecution Licence No. 100039456