


BLOCK PLAN 1:200

Ordnance Survey (c) Crown Copyright 2017. All rights reserved. Licence number 100022432

0 1 2 3 4 5 10metres

Scale Bar 1:200 on A3 Sheet

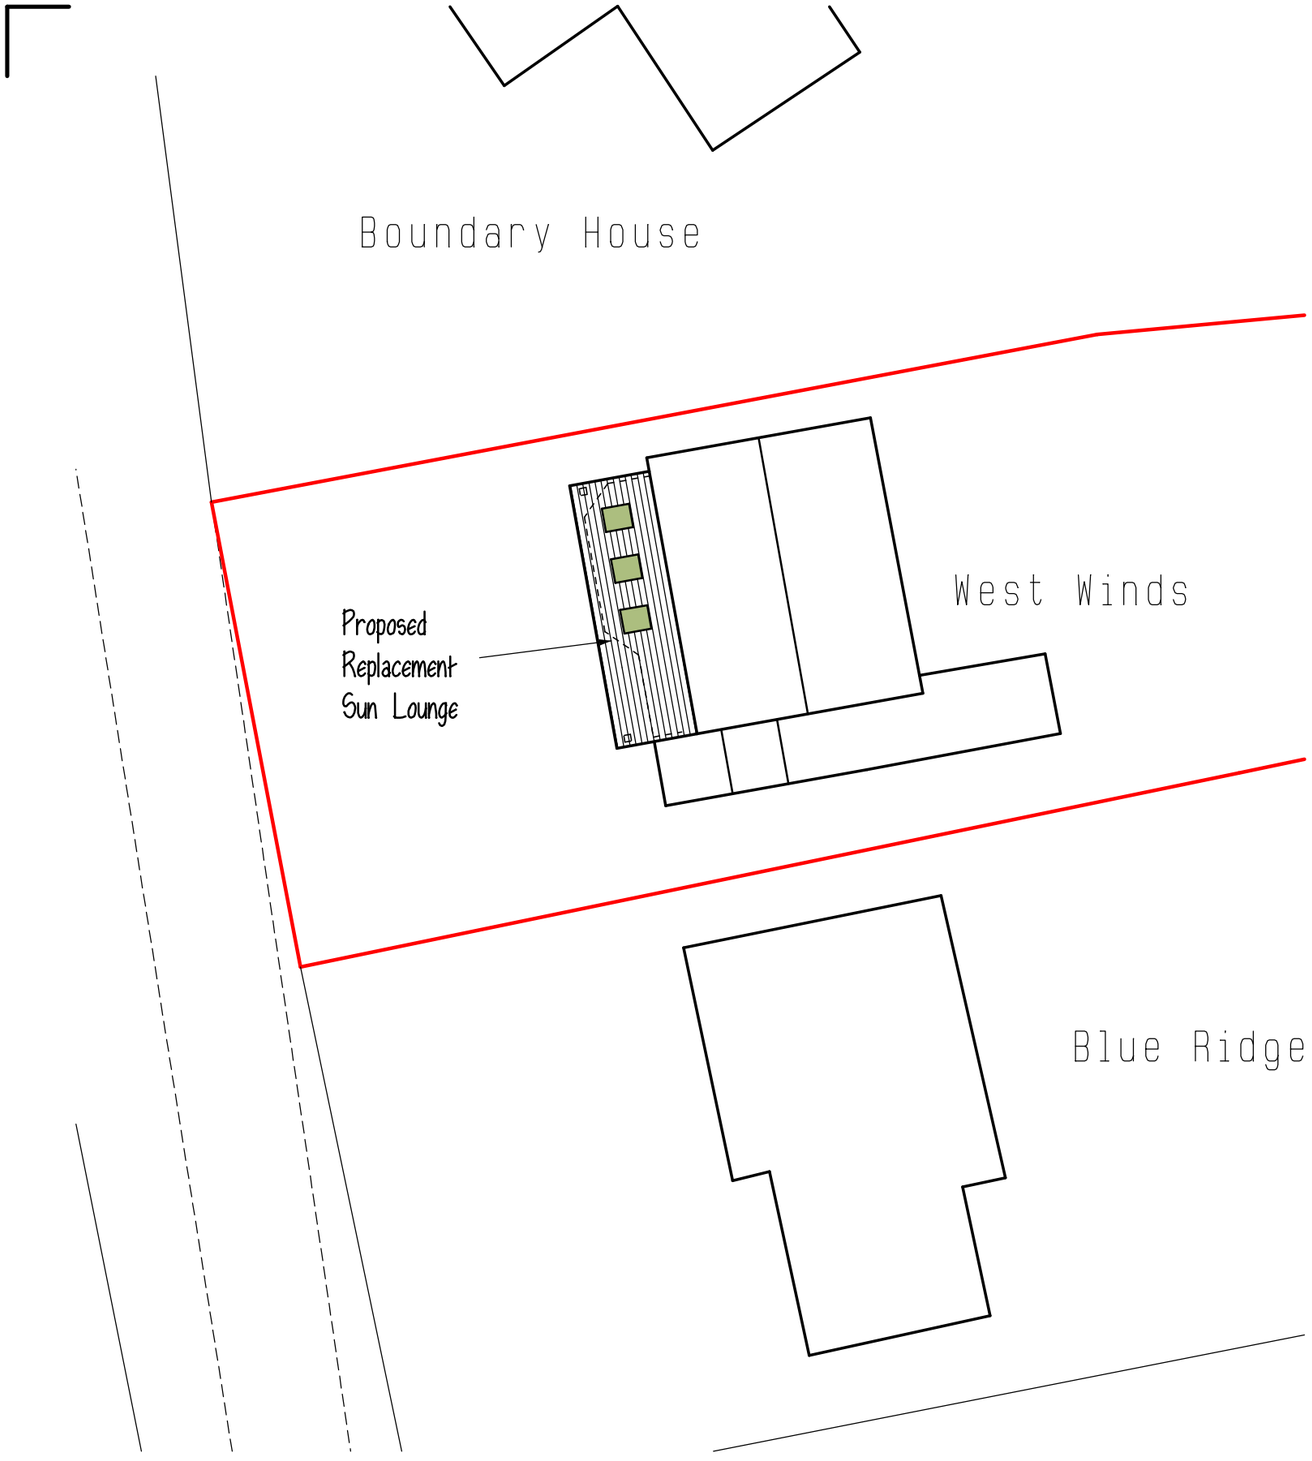

LOCATION PLAN 1:1250

0 10 20 30 40 50metres

Scale Bar 1:1250 on A3 Sheet

N

RICS
The mark of
property professionalism worldwide

RLM ASSOCIATES

JOB	WEST WINDS, BIRCHALL.
CLIENT	Mr. & Mrs. BEARDMORE.
DRAWING	BLOCK AND LOCATION PLANS.
DATE	August 2017.
SCALE	1:200, 1:1250.
DRWG No.	RLM865/3.
REVISION	