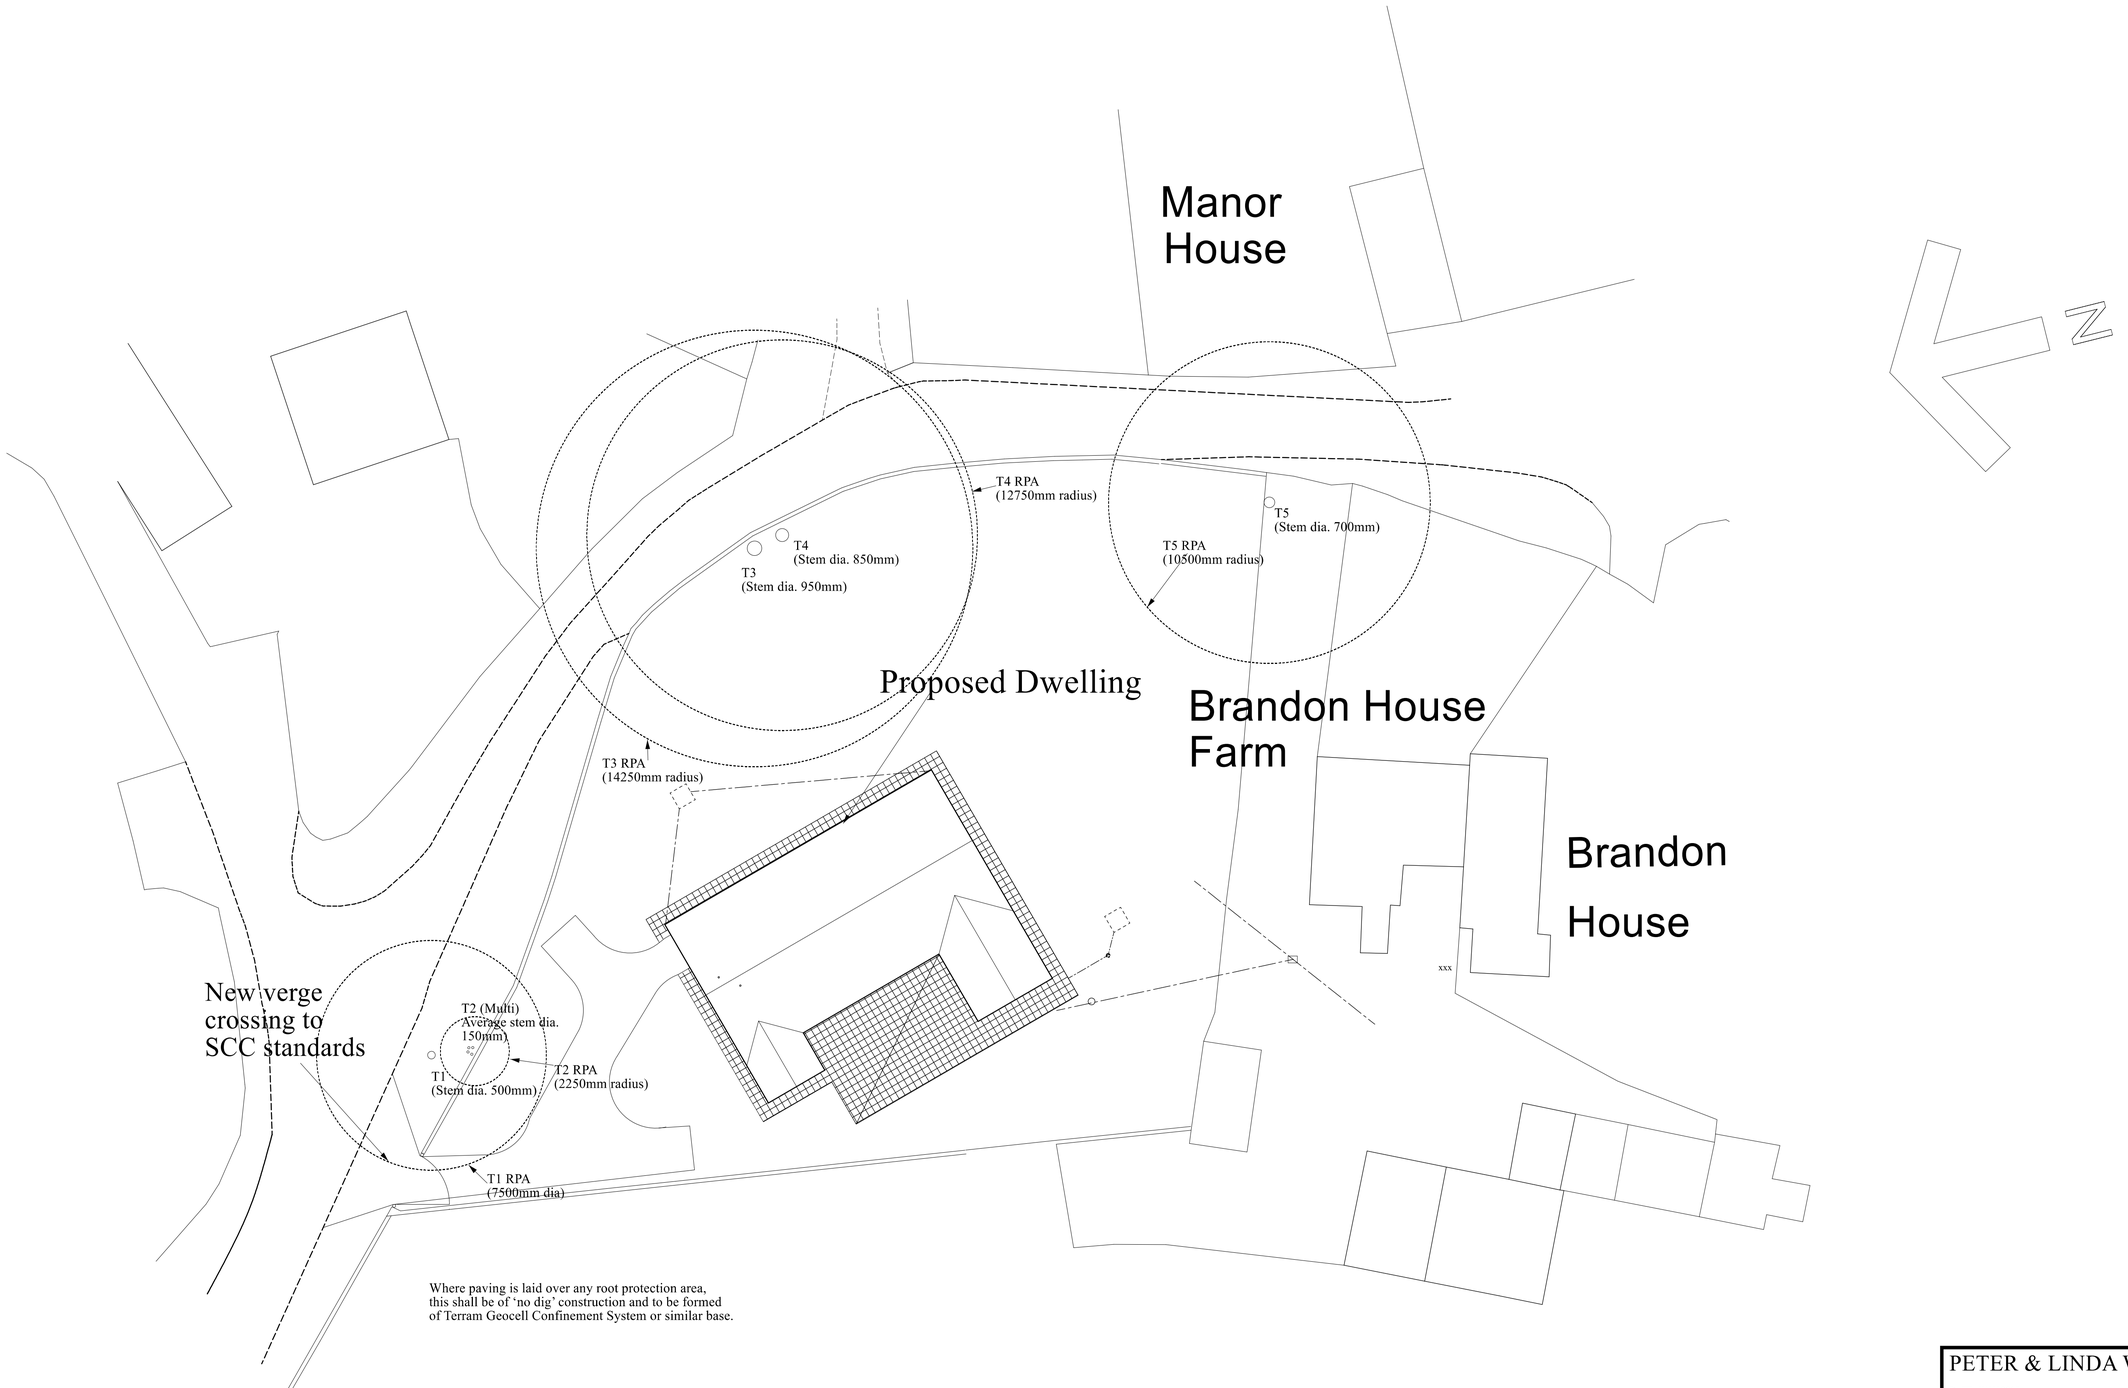


Where paving is laid over any root protection area, this shall be of 'no dig' construction and to be formed of Terram Geocell Confinement System or similar base.

SITE PLAN

AMENDMENTS:
A 22-09-17 Tree dimensions and root protection areas amended and clarified.

PETER & LINDA WARRILOW

DATE JULY 2017

PROPOSED NEW DWELLING

AT
LAND ADJACENT TO
BRANDON HOUSE FARM,
FOXT,
STOKE-ON-TRENT.
ST10 2HN

SCALE:
SITE PLAN 1:200

DRAWN BY:

MALCOLM SALES
QUANTITY SURVEYORS, DESIGNERS
& BUILDING COST CONSULTANTS
CURCHILL SUITE,
LULWORTH HOUSE,
51, HIGH STREET,
CHEADLE, STOKE-ON-TRENT,
STAFFS. ST10 1AR
TEL: 01538 757233
MOB: 07889 225437
E-MAIL: Malcolm.sales@salesqs.co.uk

SITE PLAN

FOR PLANNING
APPLICATION

DRAWING NR. 1703/08/03/A