
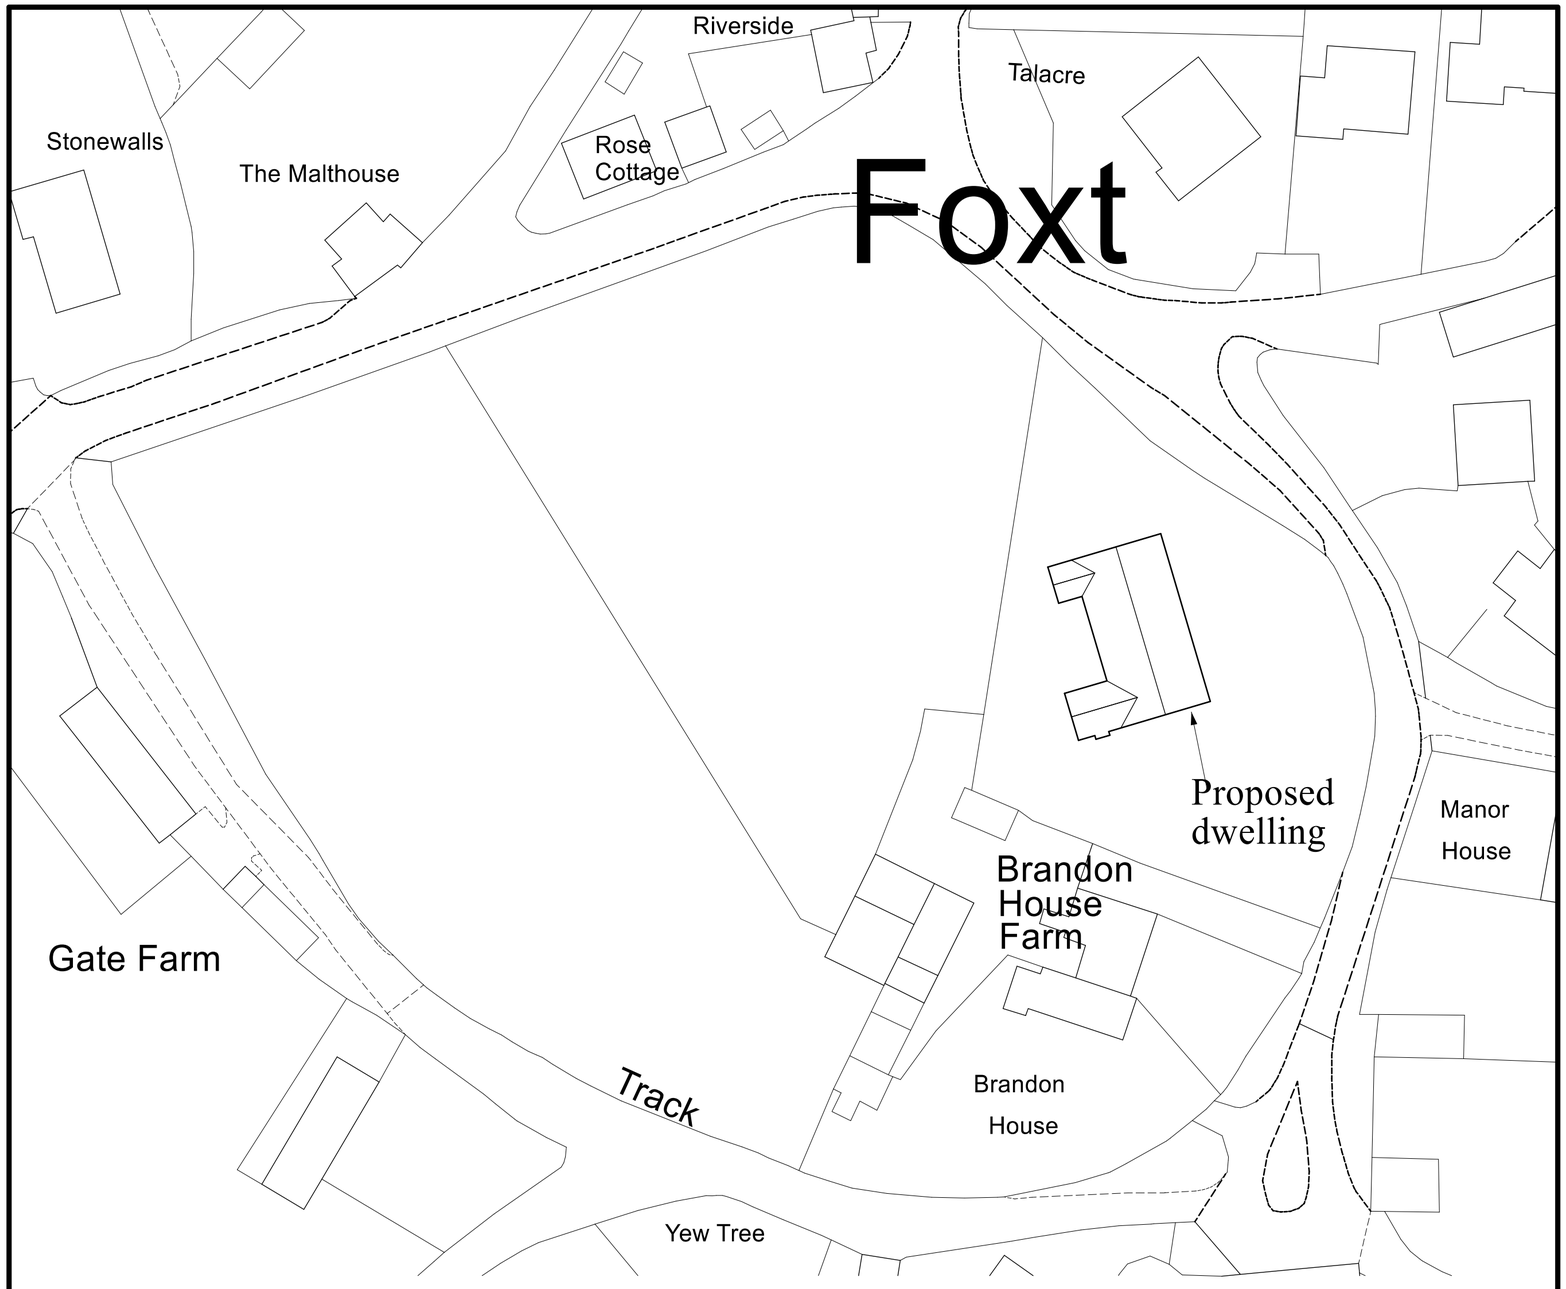


Ordnance Survey (c) Crown Copyright 2017. All rights reserved. Licence number 100022432

BLOCK PLAN

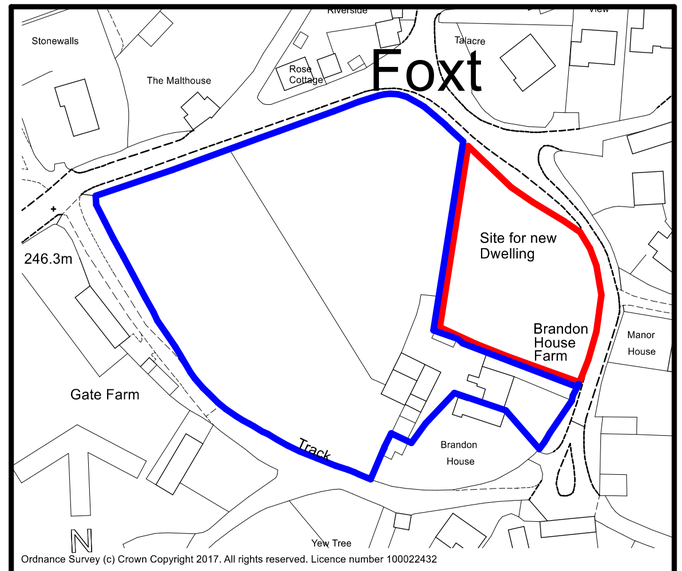

Ordnance Survey (c) Crown Copyright 2017. All rights reserved. Licence number 100022432

LOCATION PLAN

PETER & LINDA WARRILOW

DATE AUGUST 2017

PROPOSED NEW DWELLING

AT
LAND ADJACENT TO
BRANDON HOUSE FARM,
FOXT,
STOKE-ON-TRENT.
ST10 2HN

SCALES:
BLOCK PLAN 1:500
LOCATION PLAN 1:1250

DRAWN BY:

MALCOLM SALES
QUANTITY SURVEYORS, DESIGNERS
& BUILDING COST CONSULTANTS
CURCHILL SUITE,
LULWORTH HOUSE,
51, HIGH STREET,
CHEADLE, STOKE-ON-TRENT,
STAFFS. ST10 1AR
TEL: 01538 757233
MOB: 07889 225437
E-MAIL: Malcolm.sales@salesqs.co.uk

BLOCK & LOCATION PLANS

FOR PLANNING APPLICATION

DRAWING NR. 1703/08/04