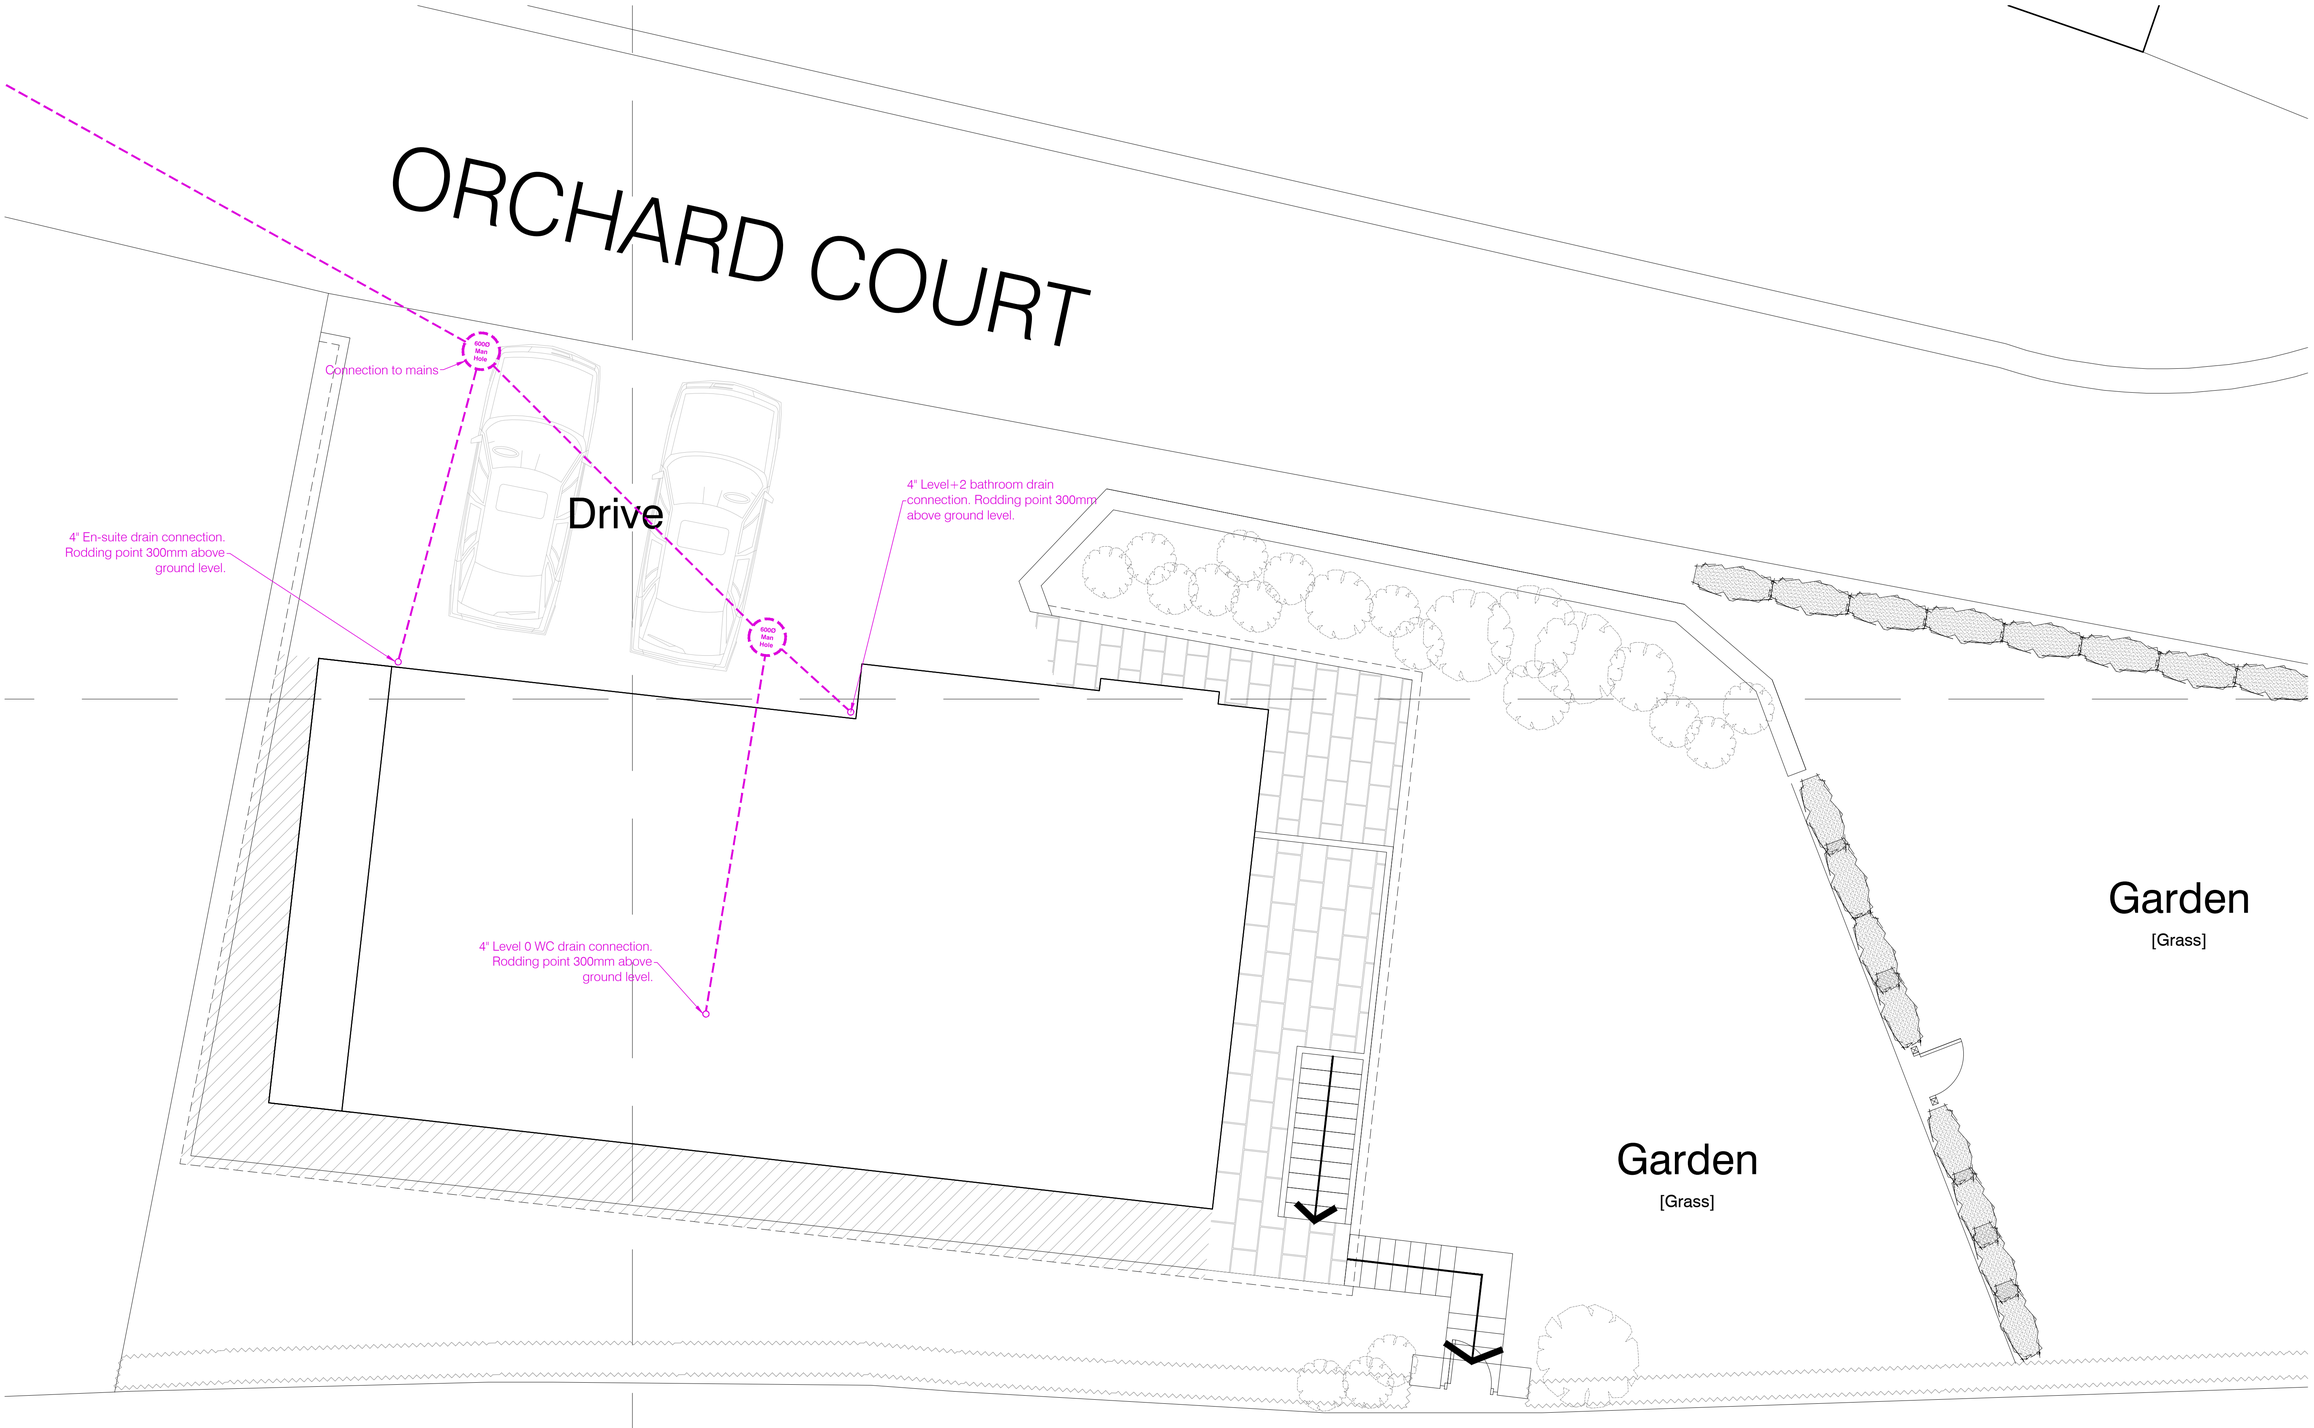

Notes / Key

1. Layout and All Dimensions are Subject to Confirmation on Site

PROPOSED DRAINAGE SCHEMATIC / FOUL

Client

Paul Richardson

Project

New House

Drawing

PROPOSED DRAINAGE SCHEMATIC /
FOUL

Date	2016.07.18	Scale	1:50 at A1
Designer	PDB	Rev	**15**
DWG No	PR House-15.dwg		
Layout	**SK03 [DRAIN 03]**		

BASICS (A1-L 2.01)