
Construction Drafting Services

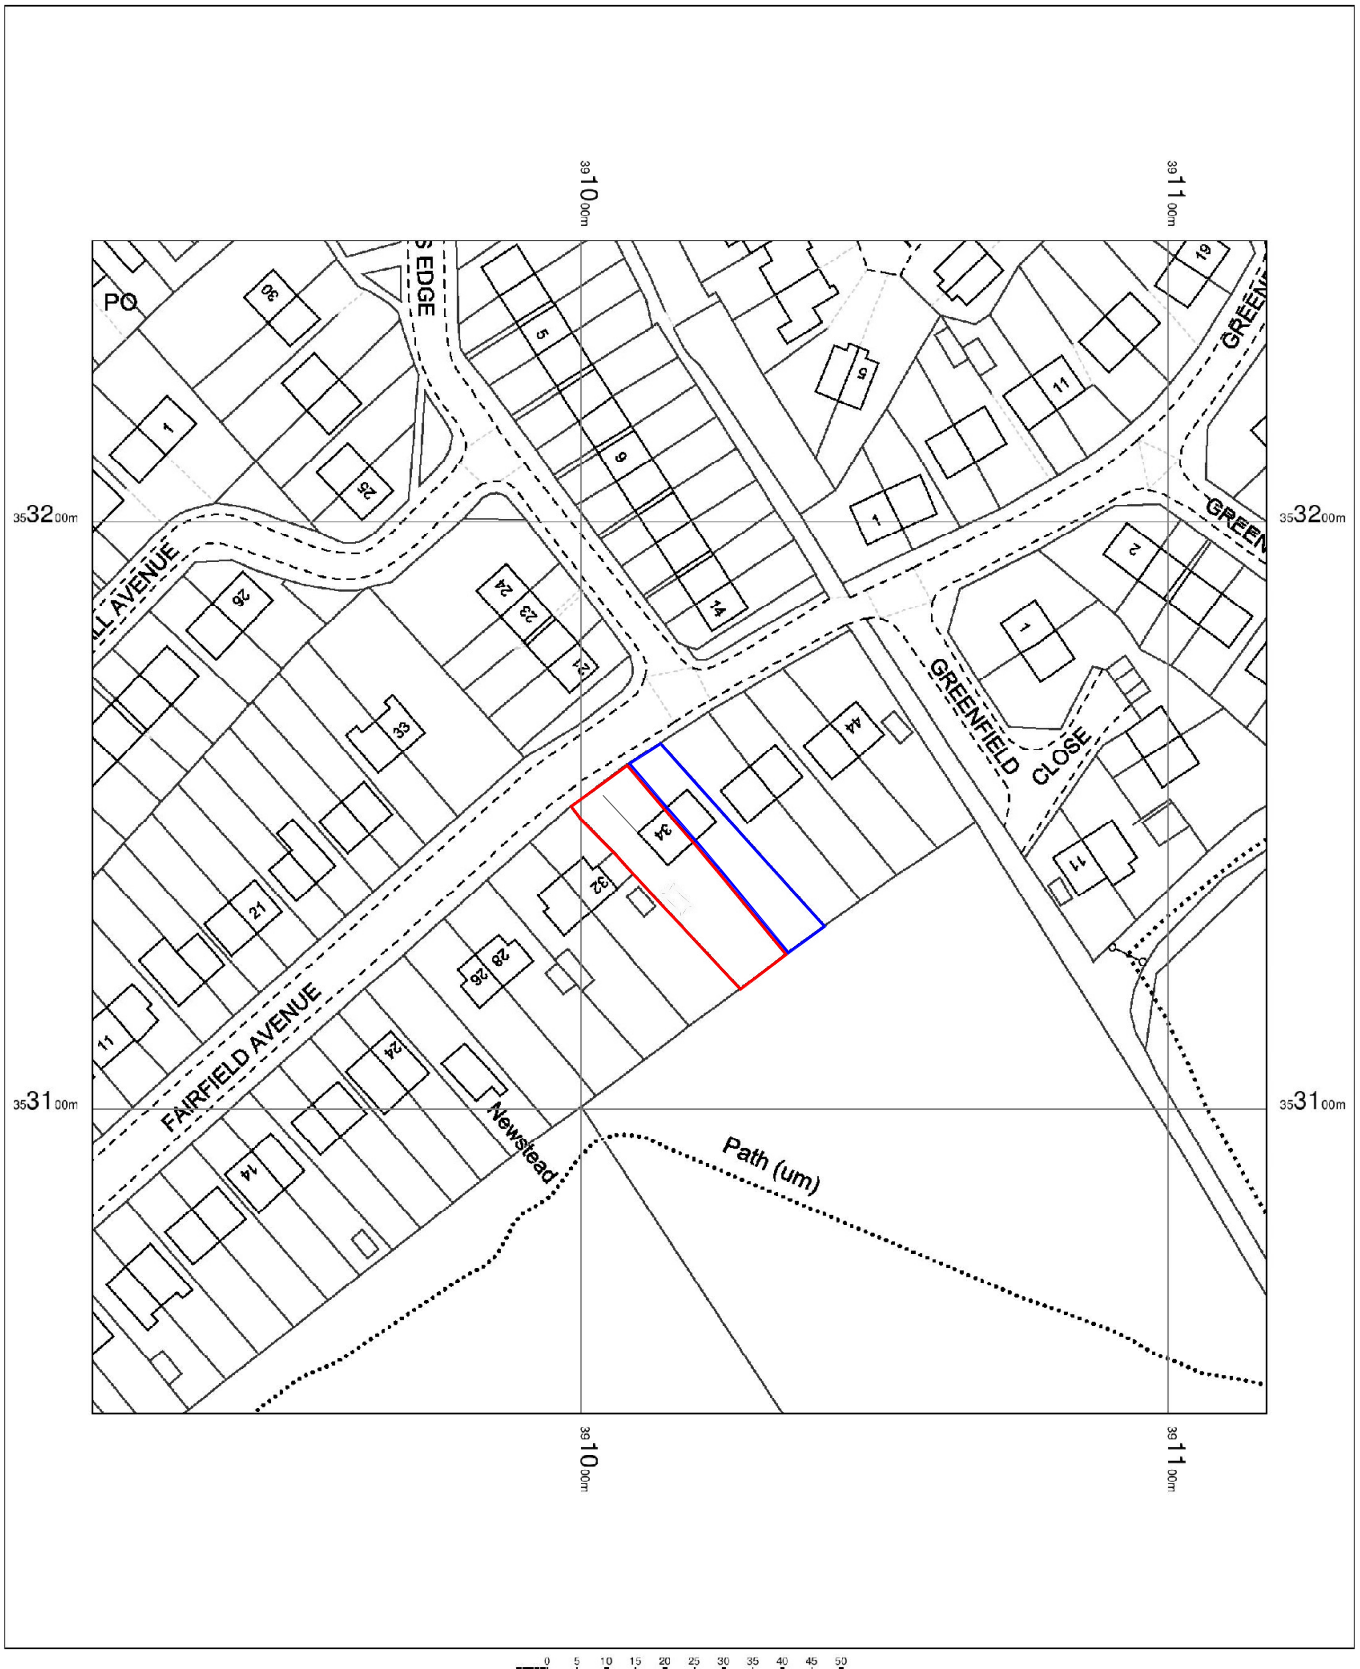

0 5 10 15 20 25 30 35 40 45 50
m

OS MasterMap 1250/2500/10000 scale
Monday, August 14, 2017, ID: BW1-00647465
maps.blackwell.co.uk

1:1250 scale print at A4, Centre: 391017 E, 353148 N

© Crown Copyright Ordnance Survey. Licence no. 100041041

N

BLACKWELL'S
www.blackwellmapping.co.uk
TEL: 0113 245 2623
comments@maps.blackwell.co.uk