all heights, sizes and dimensions should be checked on site by the contractor before any work is put in hand.

figured dimensions should be taken in preference to scaling and any errors or omissions reported to the architect at once

This drawing has been prepared in accordance with the CDM [Construction Design and Management] and all foreseeable design risks to those involved

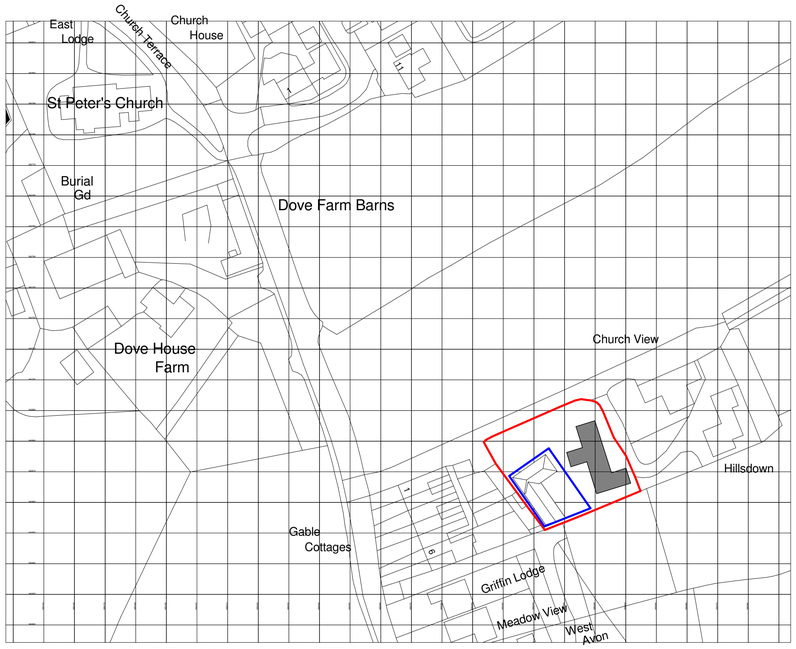

Ordnance Survey, (c) Crown Copyright 2017. All rights reserved. Licence number 100022432

Location Plan
1 : 1000

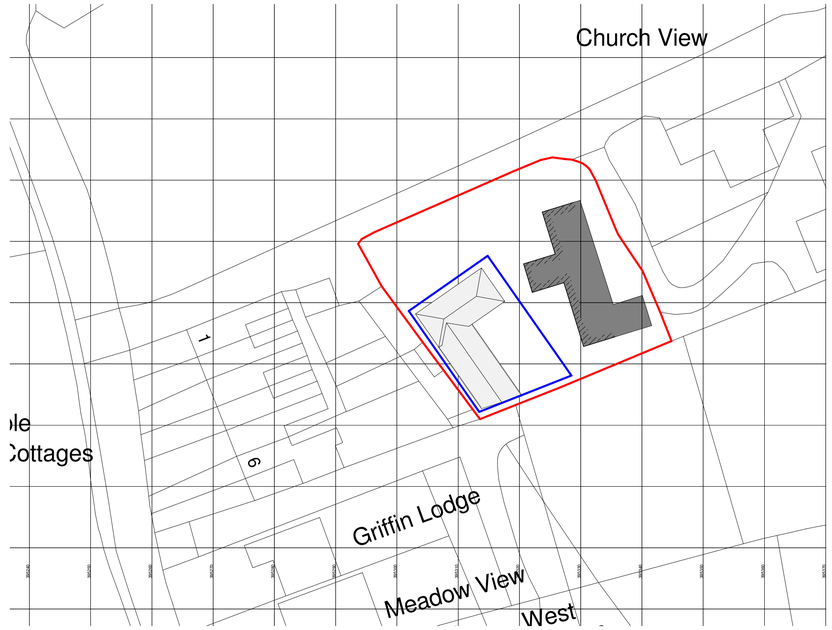

Block Plan
1 : 500

N

Scale 1 : 1000

0 10 20 50 100 m

Scale 1 : 500

0 5 10 25 50 m

\\NAS-6E-EB-28\Documents\Drawings\Current Drawings\3058 MR M JOHNSON THE WHITE HOUSE\01-Architectural\01 WIP\CAD\MJ-SA-XX-XX-M3-A-0002 Proposed.rvt

Rev	Date	By	Detail

Drawing status
PROPOSED

Client
Mr & Mrs Johnson

Project/Location
Alterations to Annex Building

The White House
Blythe Bridge Road
Caverswall
Stoke-On-Trent

SMYTHEMAN ARCHITECTURAL
12 High Street
Tean, Stoke-on-Trent
ST10 4DZ
United Kingdom
T +44 (0)1538
F +44 (0)1538
mail@smytheman.co.u
www.smytheman.co.u
Chartered Institute of Architectural Technologists

Drawing title
LOCATION PLAN

Scale[s	Date	Drawn	Checked
As indicated @A1	10/06/15	Author	Checker

Drawing number **Revision**
3058-SA-DR-A-0101