
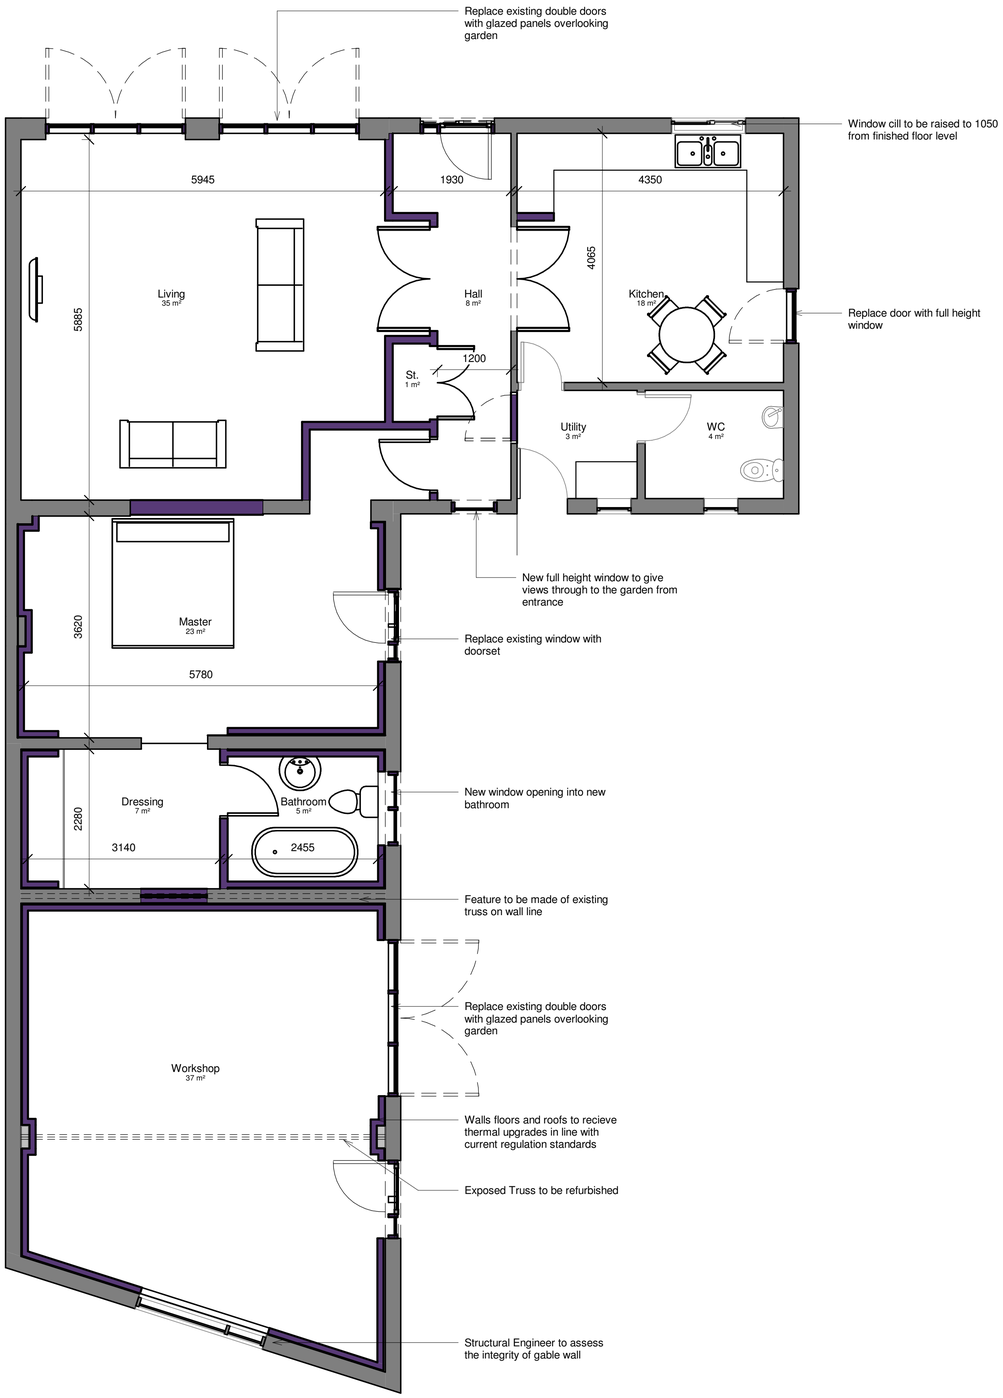


Ground Floor Plan

SCALE 1 : 50

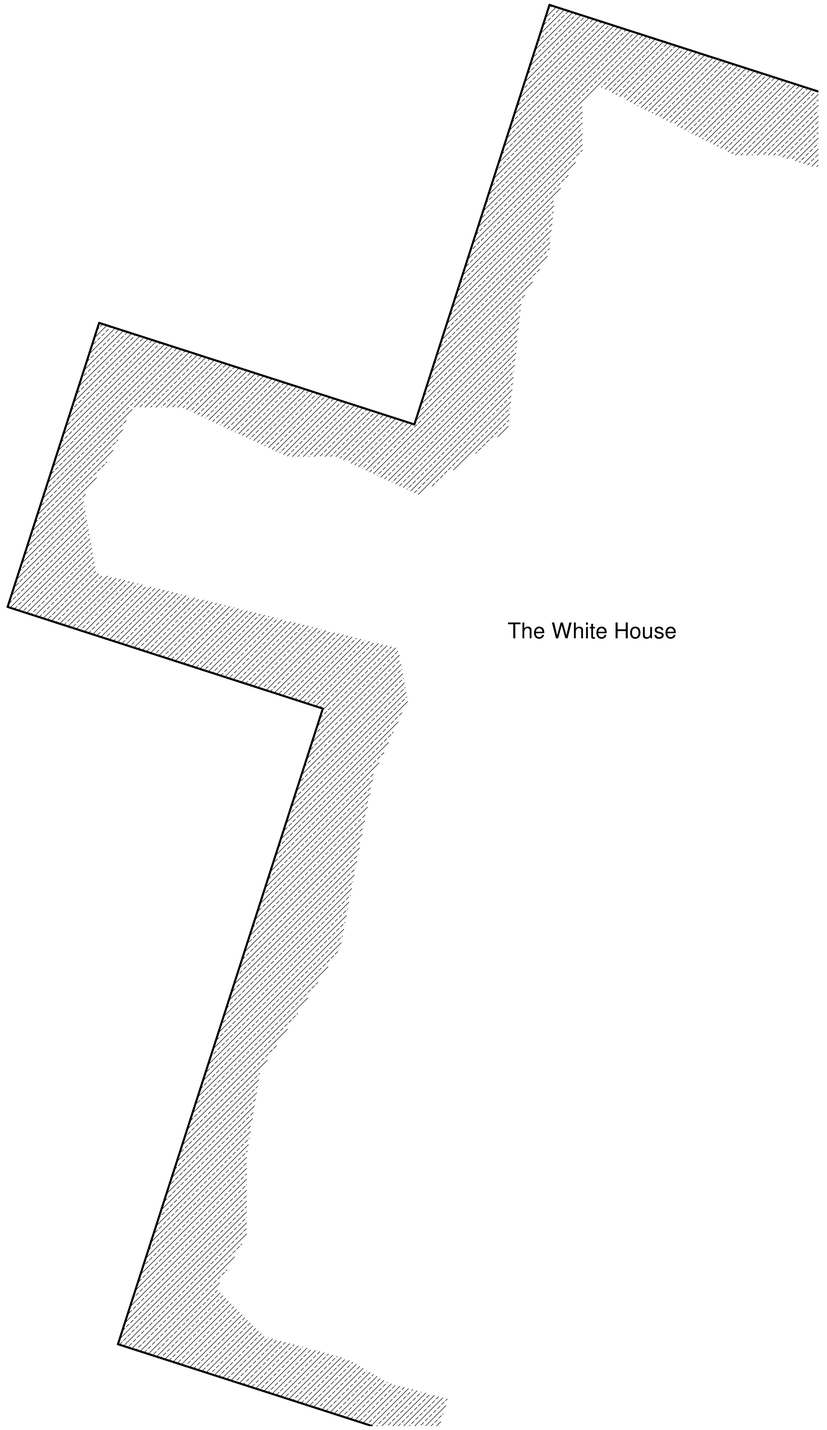

all heights, sizes and dimensions should be checked on site by the contractor before any work is put in hand.

figured dimensions should be taken in preference to scaling and any errors or omissions reported to the architect at once

This drawing has been prepared in accordance with the CDM [Construction Design and Management] and all foreseeable design risks to those involved

Rev	Date	By	Detail
P1	04.09.2017		Window altered to doorset

Drawing status

PROPOSED

Client

Mr & Mrs Johnson

Project/Location

Alterations to Annex Building

The White House
Blythe Bridge Road
Caverswall
Stoke-On-Trent

SMYTHEMAN ARCHITECTURAL

12 High Street
Tean, Stoke-on-Trent
ST10 4DZ
United Kingdom

T +44 (0)1538
F +44 (0)1538
mail@smytheman.co.u
www.smytheman.co.u

Chartered Institute of Architectural Technologists

Drawing title

PLANS AS PROPOSED

Scale(s	Date	Drawn	Checked
1 : 50 @A1	10/06/15	Author	Checker

Drawing number **3058-SA-XX-00-DR-A-0203**

Revision P1

\\NAS-6E-EB-28\Documents\Drawings\Current Drawings\3058 MR M JOHNSON THE WHITE HOUSE\01-Architectural\01 WIP\CAD\MJ-SA-XX-XX-MS-A-0002 Proposed.rvt