
all heights, sizes and dimensions should be checked on site by the contractor before any work is put in hand.

figured dimensions should be taken in preference to scaling and any errors or omissions reported to the architect at once


This drawing has been prepared in accordance with the CDM [Construction Design and Management] and all foreseeable design risks to those involved



Front Elevation
SCALE 1 : 50

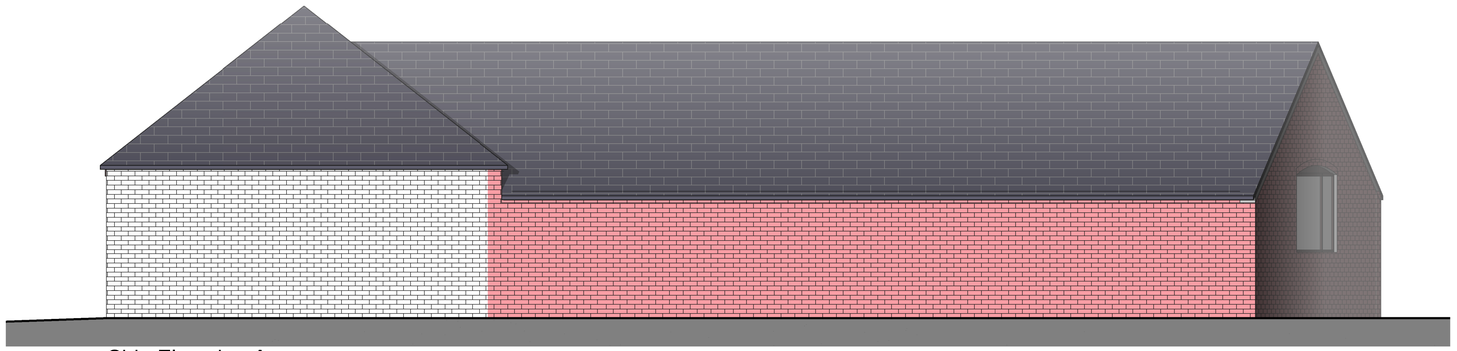

Side Elevation A
SCALE 1 : 50

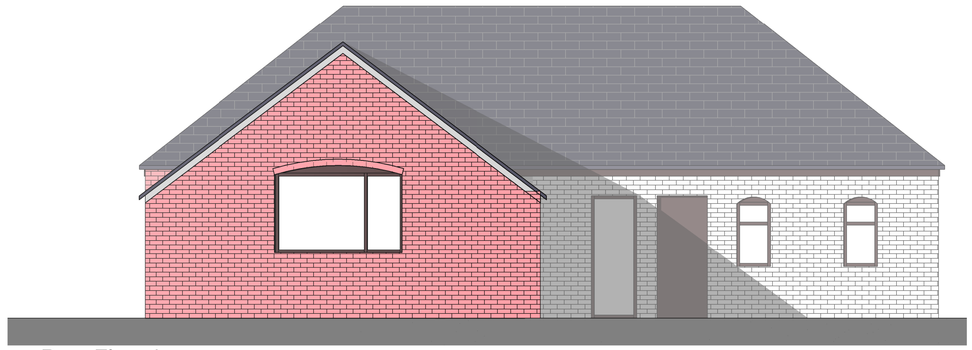

Rear Elevation
SCALE 1 : 50



Side Elevation B
SCALE 1 : 50

Rev	Date	By	Detail
P1	04.09.2017		Window altered to doorset

Drawing status
PROPOSED

Client
Mr & Mrs Johnson

Project/Location
Alterations to Annex Building

The White House
Blythe Bridge Road
Caverswall
Stoke-On-Trent

SMYTHEMAN ARCHITECTURAL

12 High Street
Tean, Stoke-on-Trent
ST10 4DZ
United Kingdom

T +44 (0)1538
F +44 (0)1538
mail@smytheman.co.u
www.smytheman.co.u

Chartered Institute of Architectural Technologists

Drawing title
ELEVATIONS AS PROPOSED

Scale(s	Date	Drawn	Checked
1 : 50 @A1	05/04/17	ADAM	TREVOR

Drawing number **3058-SA-XX-XX-DR-A-0204**

Revision P1