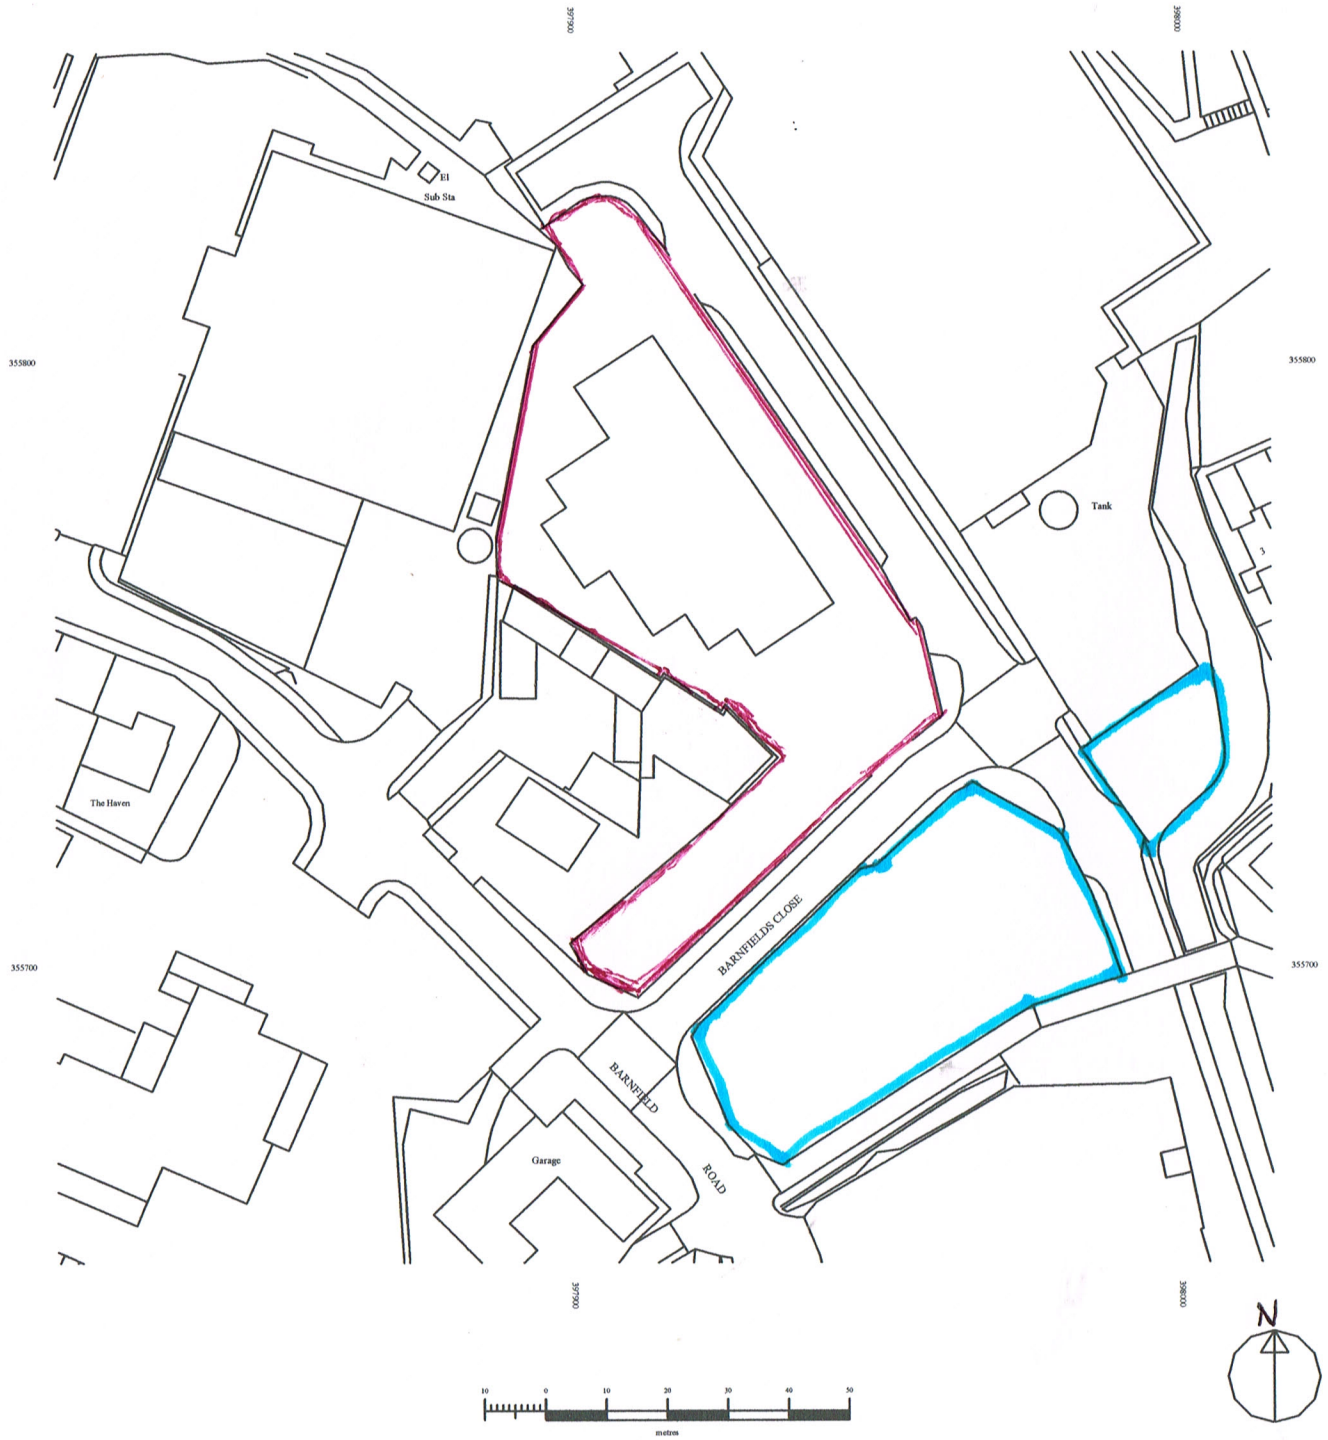


Notes:

Rev	Date	Initials	Description

STRUCTURAL AND TECHNICAL SYSTEMS

◆ CONSULTANT STRUCTURAL ENGINEERS & SURVEYORS

◆ PROJECT MANAGERS ◆ PLANNING SUPERVISORS

96, Green Lane, Buxton, Derbyshire, SK17 9DJ
Telephone: 01298 71761
Mobile: 07973 711589
Email: enquiries@strutech.co.uk
Website: www.structuralconsultants.co.uk

Job:
Barnfield Close
Barnfield Ind Estate
ST13 5QG

Client:
M Markovitz Ltd

Drg. Title
Location Plan

Drawn	Date	Scale
	Sept 2017	1:1250 @ A3
Rev. A	Job No.	Drg. No. ML0