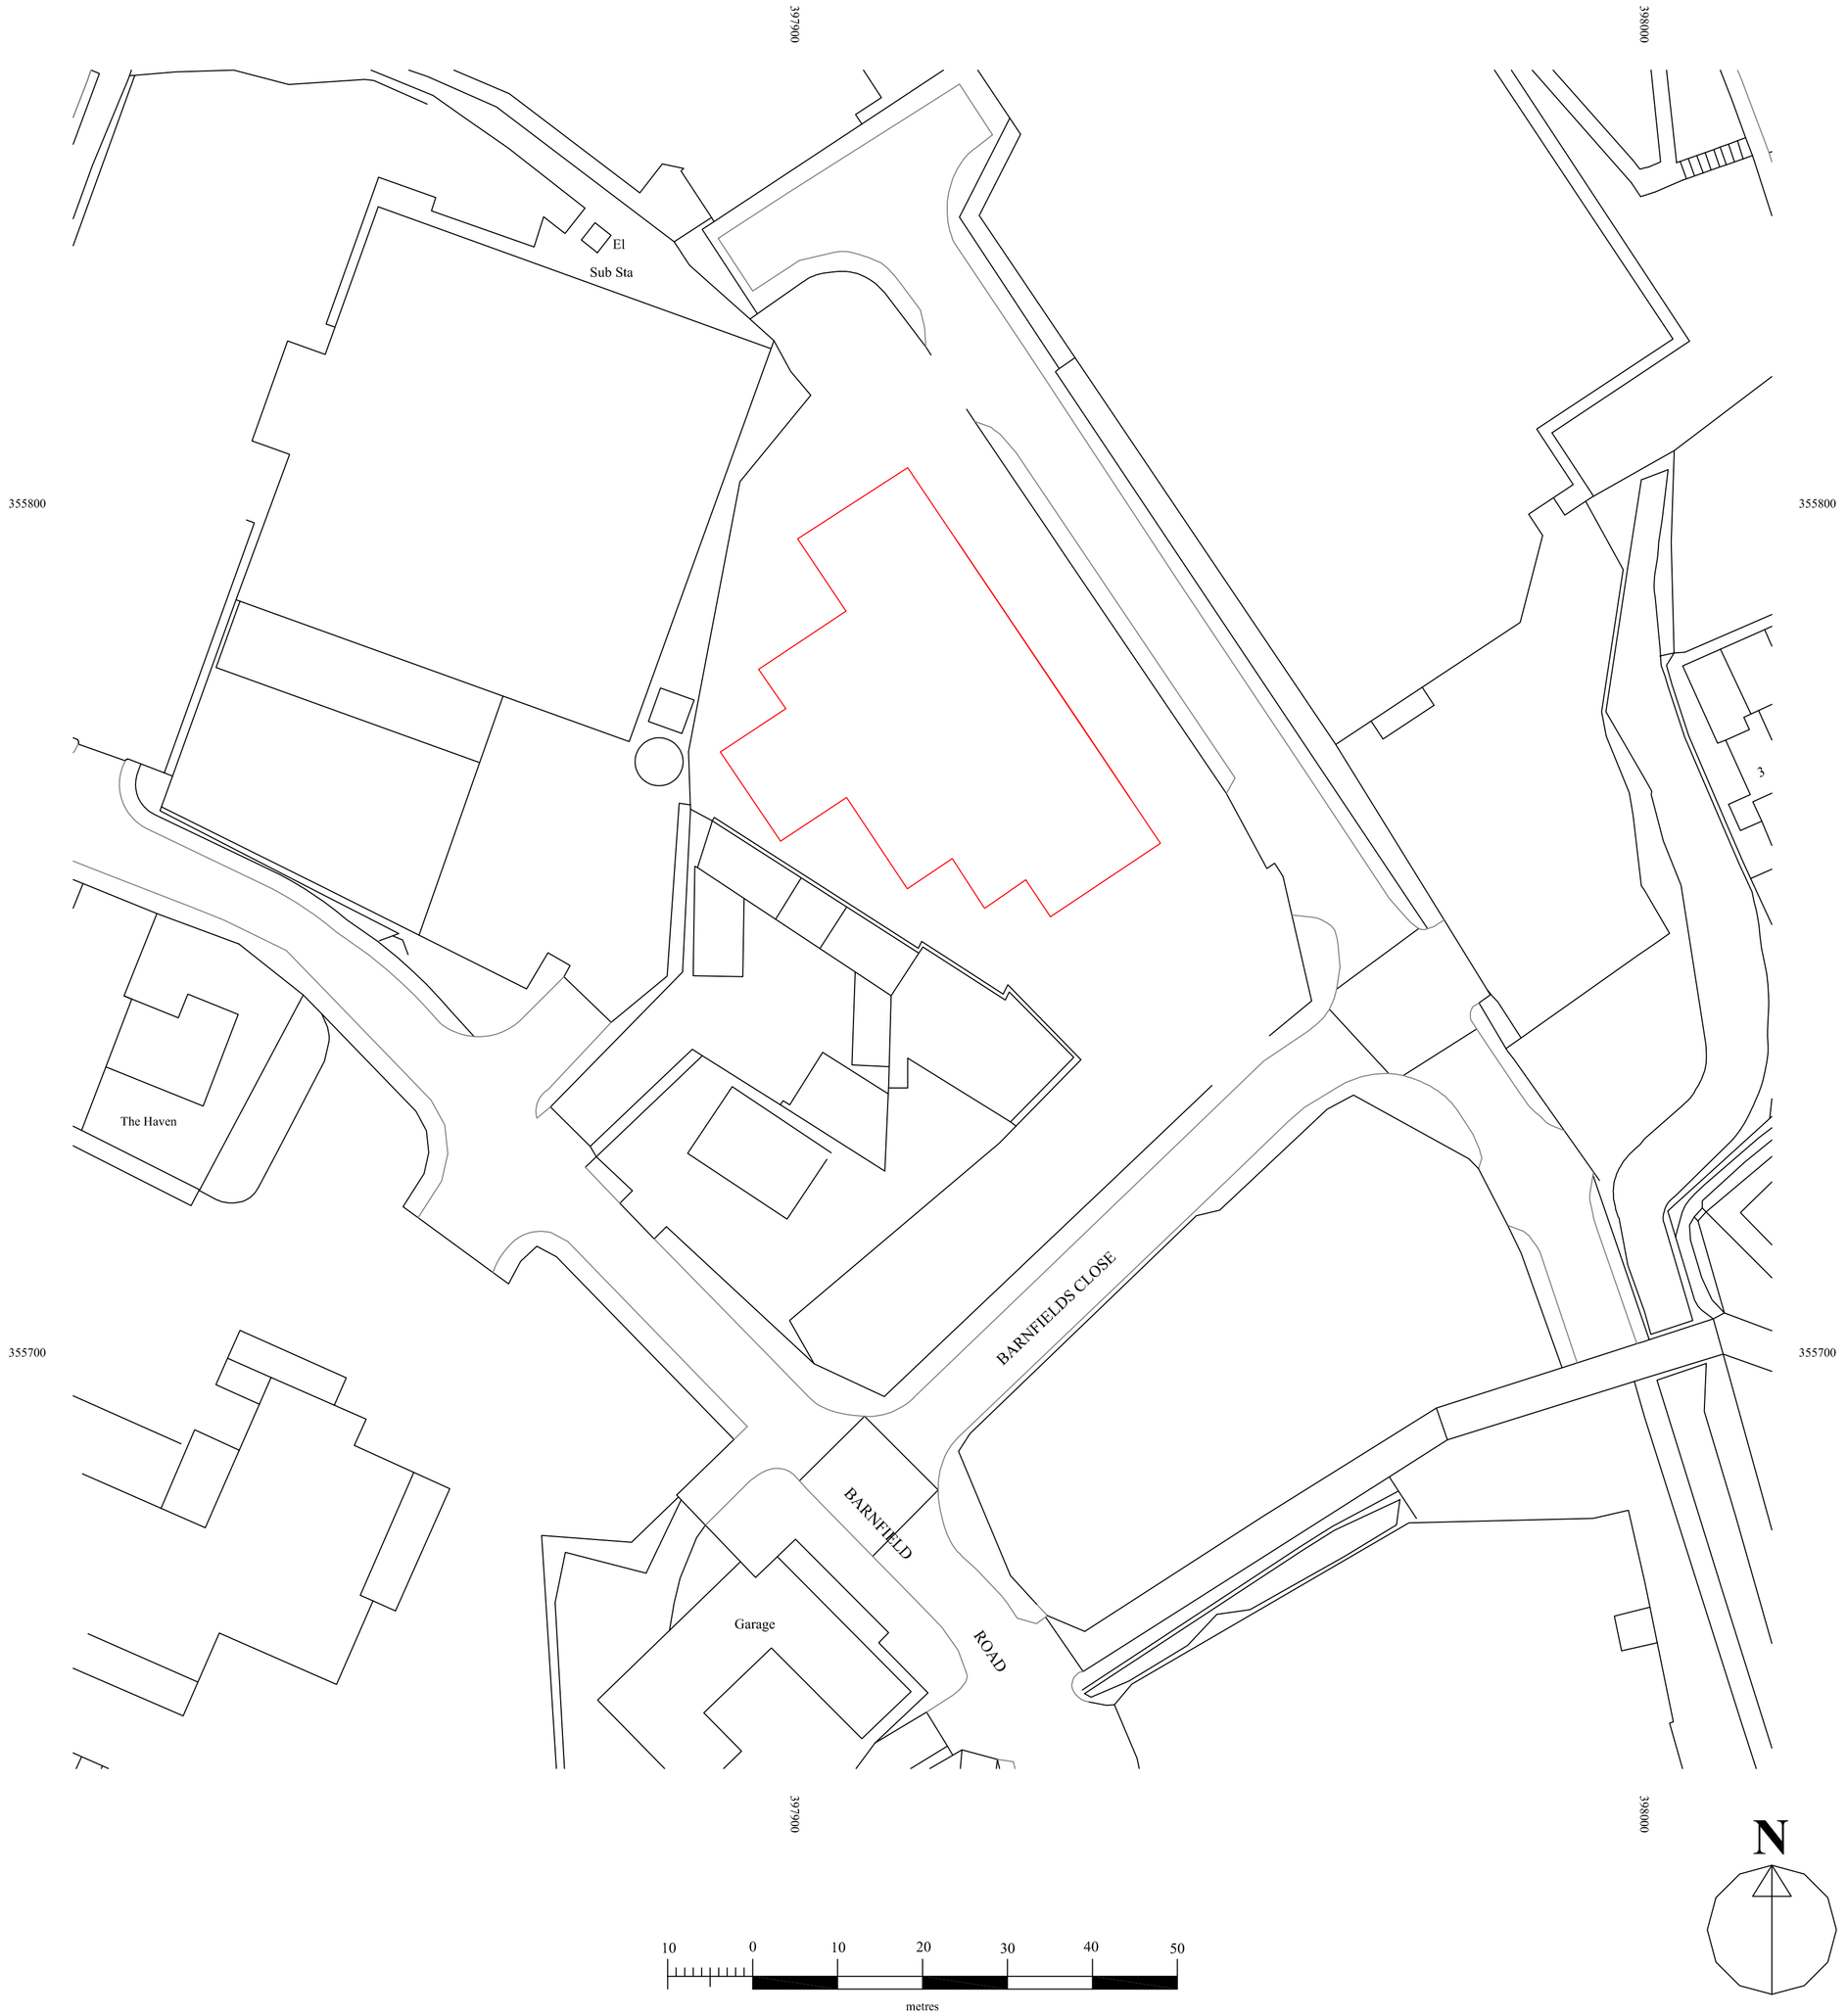


Notes:

Rev	Date	Initials	Description

STRUCTURAL AND TECHNICAL SYSTEMS

◆ CONSULTANT STRUCTURAL ENGINEERS & SURVEYORS

◆ PROJECT MANAGERS ◆ PLANNING SUPERVISORS

96, Green Lane, Buxton, Derbyshire, SK17 9DJ
Telephone: 01298 71761
Mobile: 07973 711589
Email: enquiries@stmctech.co.uk
Website: www.structuralconsultants.co.uk

Job: Barnfield Close
Barnfield Ind Estate
ST13 5QG

Client: M Markovitz Ltd

Drg. Title: Existing site plan

Drawn	Date	Scale
	Sept 2017	1:500@A1
Rev. A	Job No.	Drg. No. ML1