all heights, sizes and dimensions should be checked on site by the contractor before any work is put in hand.

figured dimensions should be taken in preference to scaling and any errors or omissions reported to the architect at once

This drawing has been prepared in accordance with the CDM (Construction Design and Management) and all foreseeable design risks to those involved or affected by construction have been avoided wherever possible




1 Existing Principal Elevation
1 : 100




2 Existing Side Elevation
1 : 100




3 Existing Rear Elevation
1 : 100

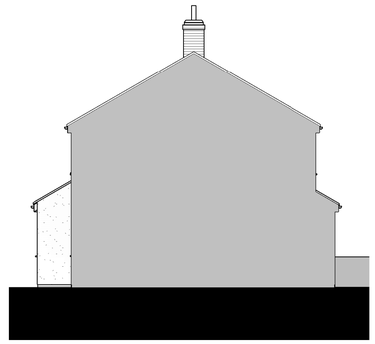

4 Existing Side Elevation
1 : 100

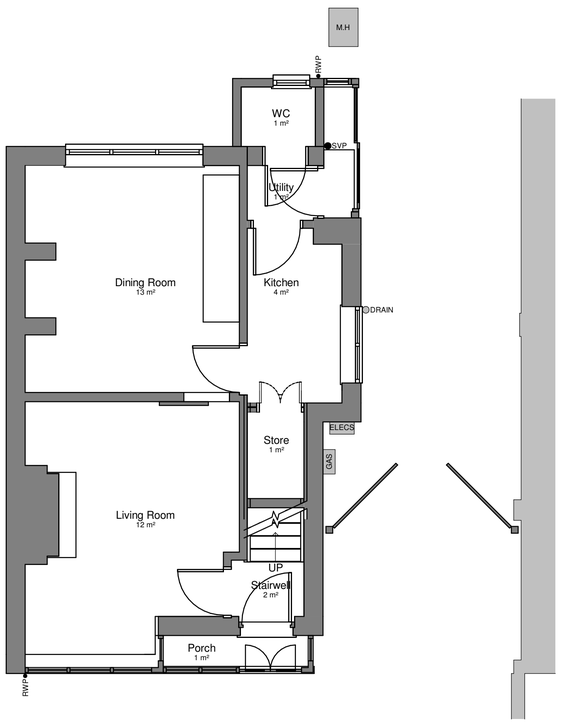

5 Existing Ground Floor Plan
1 : 50

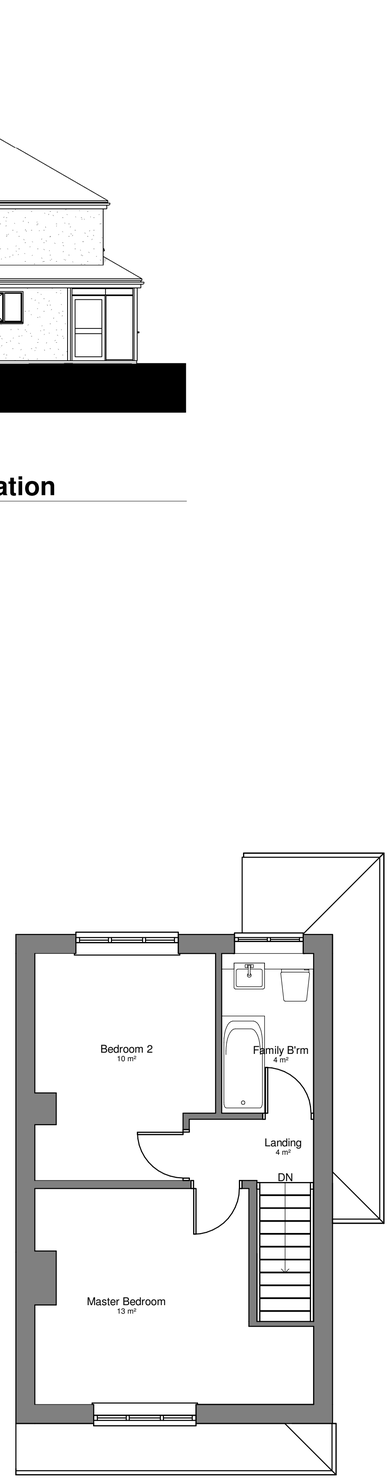

6 Existing First Floor Plan
1 : 50



7 Existing 3D Visual 1

Rev	Date	By	Detail

Drawing status
Planning

Client
Mr L Finlayson

Project/Location

36 Sandon Road
Cresswell, Stoke-On-Trent,
Staffordshire, ST11 9RB

SMYTHEMAN ARCHITECTURAL
12 High Street
Tean, Stoke-on-Trent
ST10 4DZ
United Kingdom
T +44 (0)1538 722097
F +44 (0)1538 722185
mail@smytheman.co.uk
www.smytheman.co.uk

Drawing title
All Existing Plans

Scale(s)	Date	Drawn	Checked
As indicated @A1	03/08/17	BJ	SS

Drawing number **Revision**
LF-XX-XX-DR-0002

C:\Users\Bruce\Documents\LF-SA-XX-XX-M3-A_36_Sandon_Road_bruceN7XDR.rvt