Client: Mr Steve Horton

Job: Barn conversion at 'Building B' Kerry Hill Farm, Eaves Lane, Bucknall ST2 8NA

Title: Elevations as Proposed

Drawing No: 17/PQ/06

Date: June 2017

Scale: 1:100


Schedule of proposed materials:

Roof: Staffordshire Blue clay tiles
Walls: Common brick.
Windows: Painted timber.
Doors: Painted timber.
Rainwater goods: uPVC gutters & downpipes.


WINDOW & DOORS SCHEDULE

Dimensions shown are notional sizes and to be checked on site prior to manufacture
All windows from Timber Windows (timberwindows.com) Tilt & Turn range, except W3 which is double glazed fixed glazing comprising toughened glass to each leaf
E1 - E3 from Timber Windows Stable Door range
E4 from Timber Windows Bi-fold doors range


WINDOW/DOOR (W X H)		IG LINTEL TYPE
W1 & W2	1030 X 1200	BOX 200 X 1350 & IGAR 1025 Arch Former
W3	2700 X 2250	L1/S 100 X 3000
W4	1030 X 1200	BOX 200 X 1350 & IGAR 1025 Arch Former
W5	1030 X 1050	BOX 200 X 1350 & IGAR 1025 Arch Former
W6	600 X 1050	BOX 200 X 750 & IGAR 625 Arch Former
W7	1030 X 1200	L1/S 100 X 1350
E1	1030 X 2100	L1/S 100 X 1350
E2 - E3	1030 X 2100	BOX 200 X 1350 & IGAR 1025 Arch Former
E4	3000 X 2100	L5/100 X 3300
W5 & W6 to have obscure glazing		

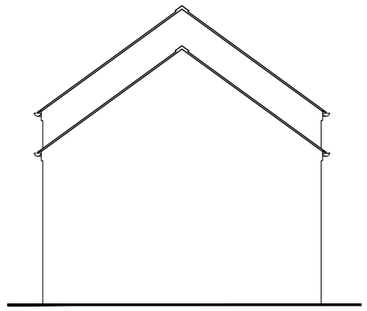

SOUTHEAST ELEVATION

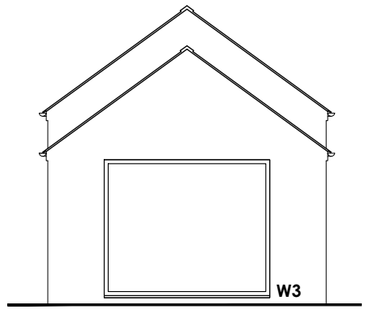


NORTHWEST ELEVATION

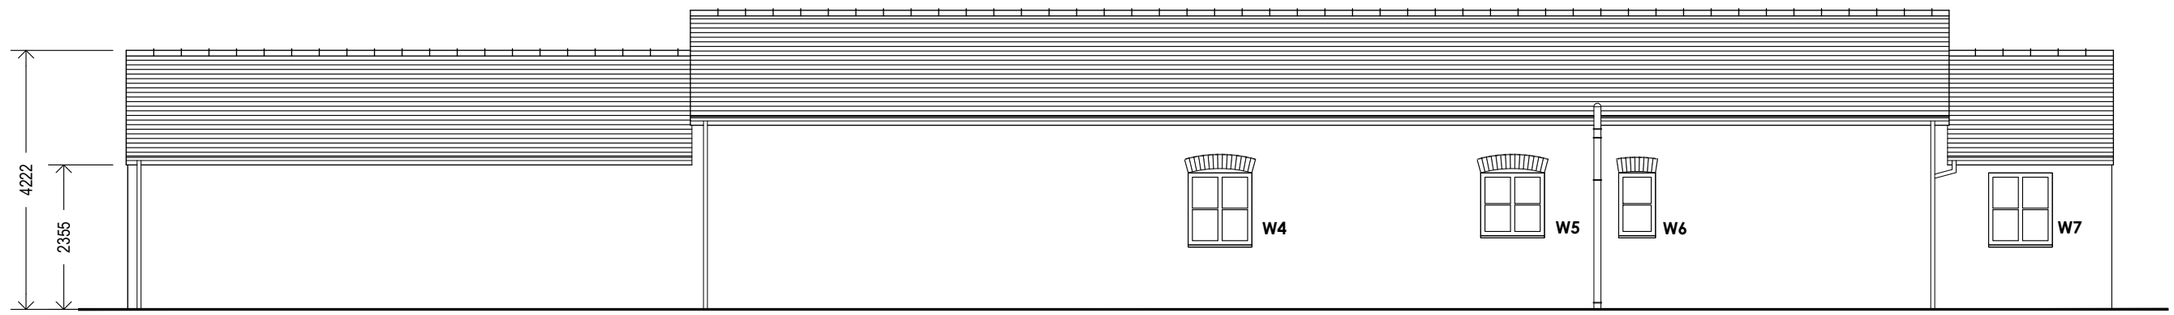

SOUTHWEST ELEVATION

Velux Conservation rooflights:
Code: GGL SD5P2 GGL 2570 + EDP Flashing
V1-V4 = MK06: 780 X 1180.

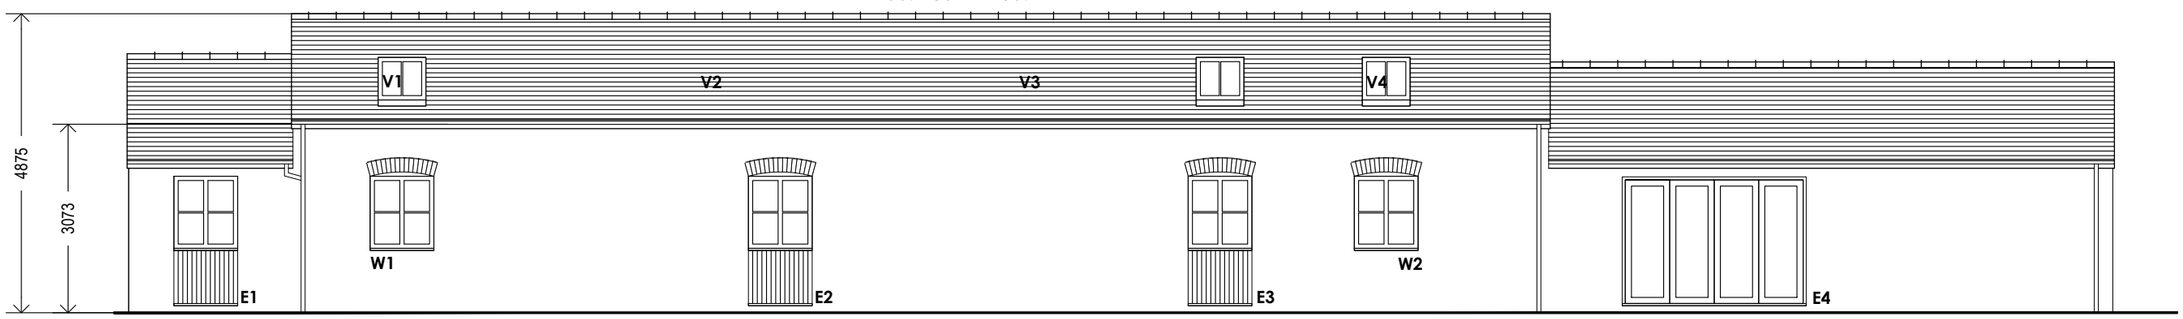

NORTHEAST ELEVATION