Client: Mr Steve Horton

Job: Barn conversion at 'Building B' Kerry Hill Farm, Eaves Lane, Bucknall ST2 8NA

Title: Floor Plans as Proposed


Drawing No: 17/PQ/05

Date: June 2017

Scale: 1:100

Schedule of proposed materials:


Roof: Staffordshire Blue clay tiles
Walls: Common brick.
Windows: Painted timber.
Doors: Painted timber.
Rainwater goods: uPVC gutters & downpipes.

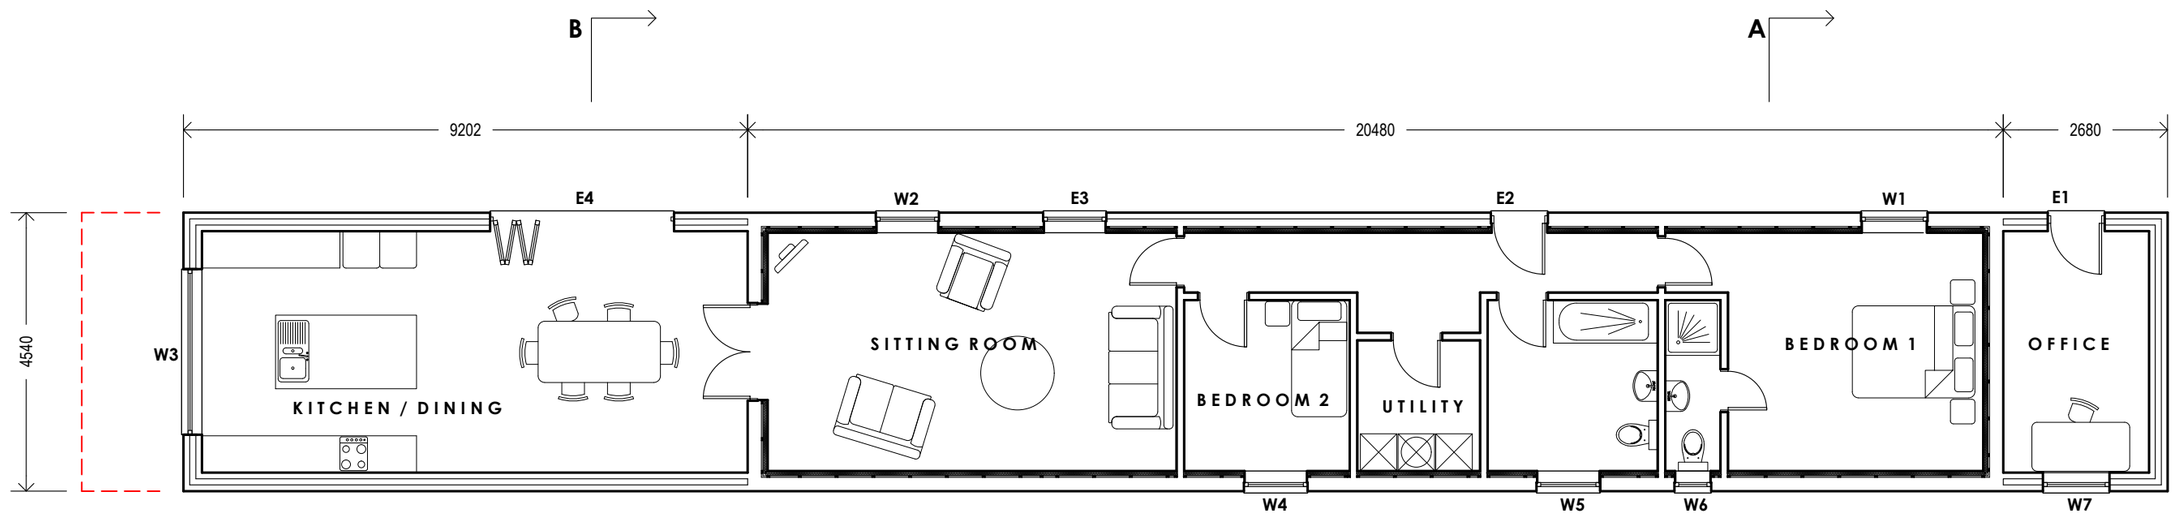

Existing footprint indicated by dashed line

GROUND FLOOR PLAN

203 X 102 X 23Kg UB ridge beam on 100 X 75 X 450 ex RC lintel bearing pads to support rafters

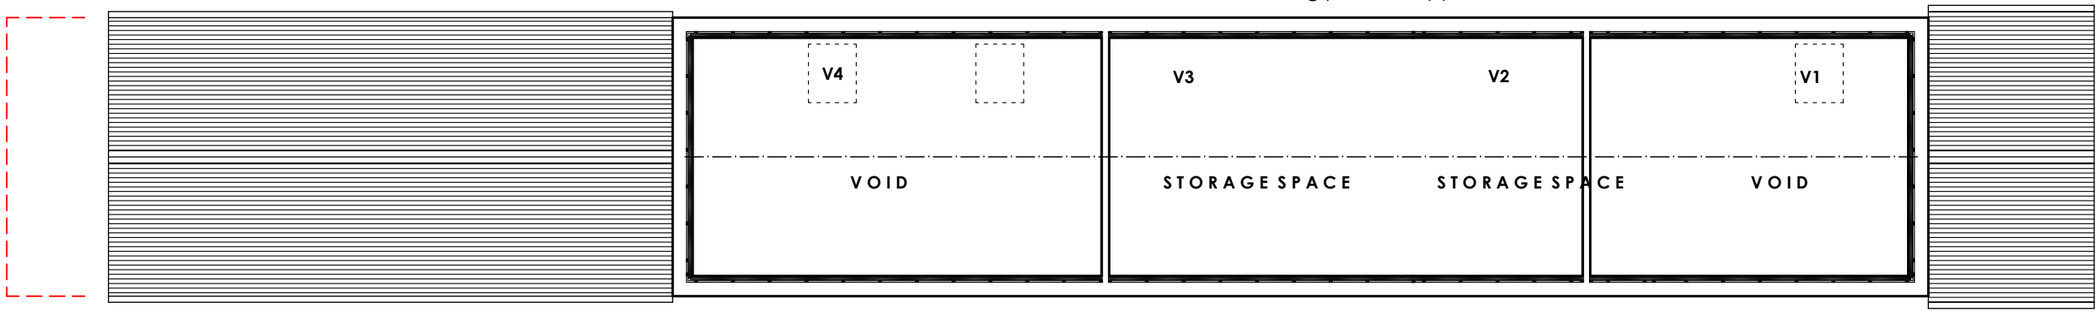

B

FIRST FLOOR PLAN

A