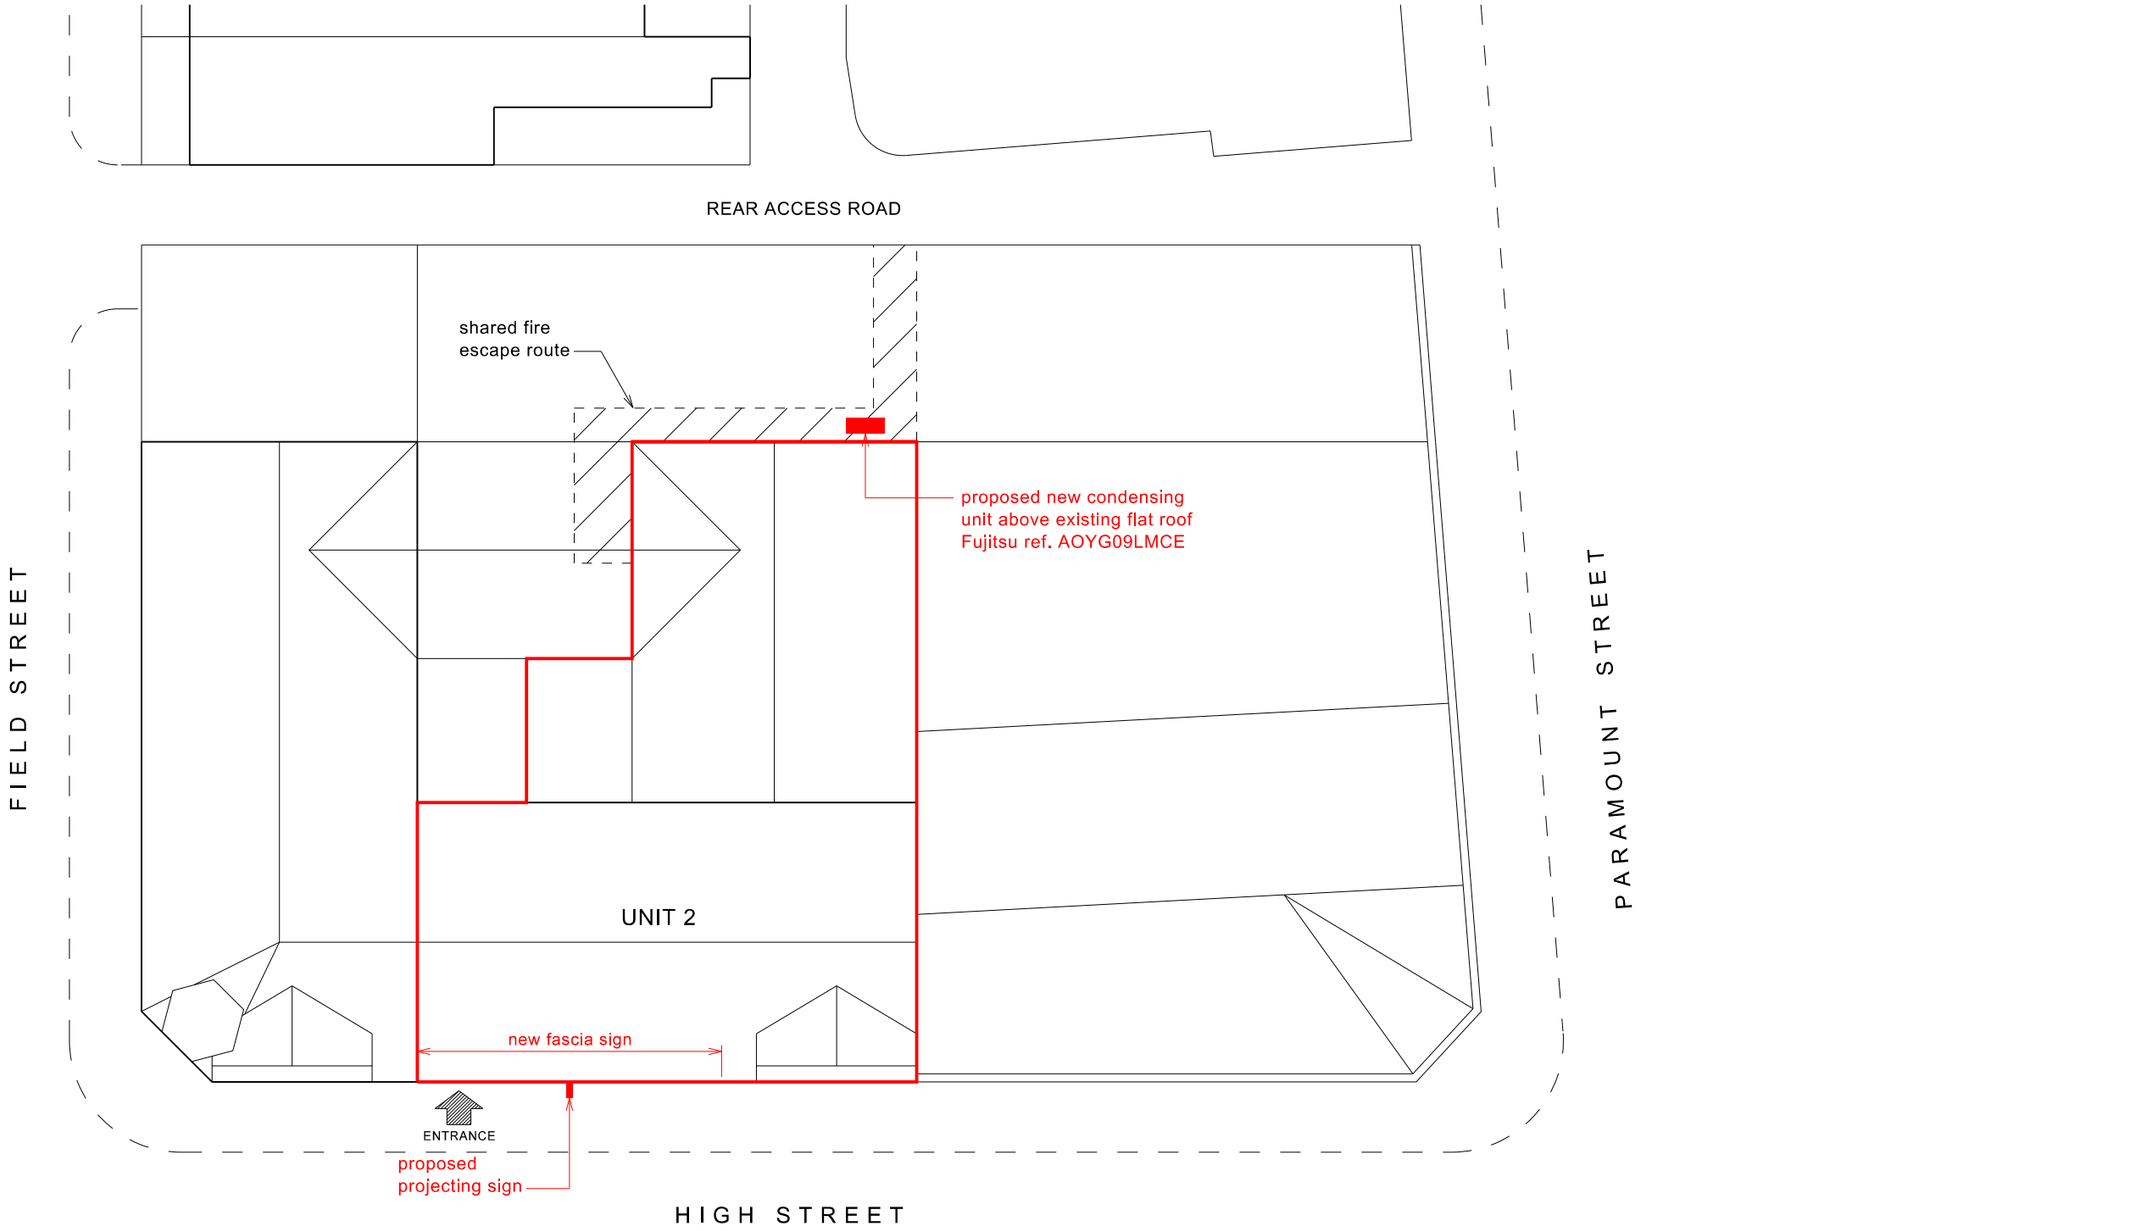


| REV | DATE | DETAILS |
|---|---|---|
| A | 27.09.17 | Note added re: condensing unit spec; drawing scale amended |
| | | |
| | | |
| | | |

Copyright ⓒ Bratley Architectural Ltd 2017
Written dimensions to be taken in preference to scaled; all dimensions to be checked on site.
Report suspected discrepancies or omissions.

PROJECT
PROPOSED CHANGE OF USE AND NEW SIGNAGE
Unit 2, The Old Courthouse,
High Street, Leek
ST13 5TZ

CLIENT
MT and CW Birch Ltd

DRAWING TITLE
Block plan

DATE
11 September 2017

SCALE @ A3
1:200

DRAWING REF
1370/02

REV
A

BRATLEY
ARCHITECTURAL LTD
CIAT
Registered Practice
22 Elstree Avenue Vicars Cross Chester CH3 5HJ
T:01244 313688 M:07887 369396 E:info@b-arch.co.uk