Street wise

Map data

SITE LOCATION PLAN
AREA 2 HA
SCALE 1:1250 on A4
CENTRE COORDINATES: 397679, 344054

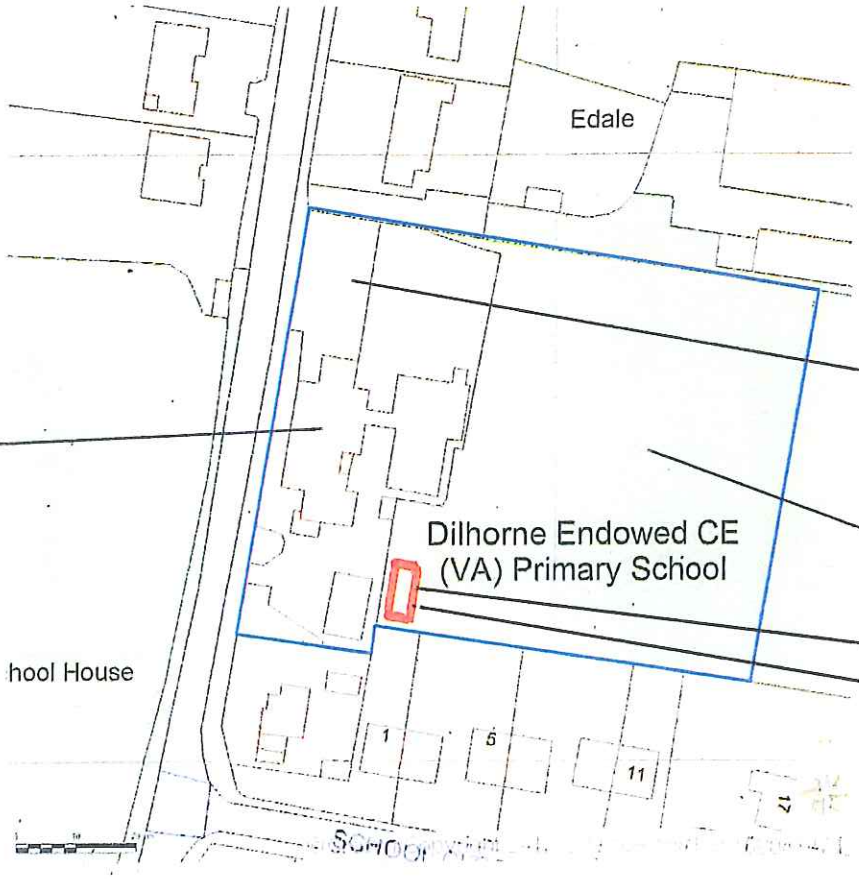

FOR DETAILED PLAN SEE DRAWING NO: 3436_01

STAFF CAR PARK

SCHOOL FIELD

WINDOW LOCATIONS

N

Supplied by Streetwise Maps Ltd
www.streetwise.net
Licence No: 100047474
14/09/2017 16:14

NO. 1, 5, 11, 17 PRIVATE HOUSING SOUTH FACING LIVING ROOM