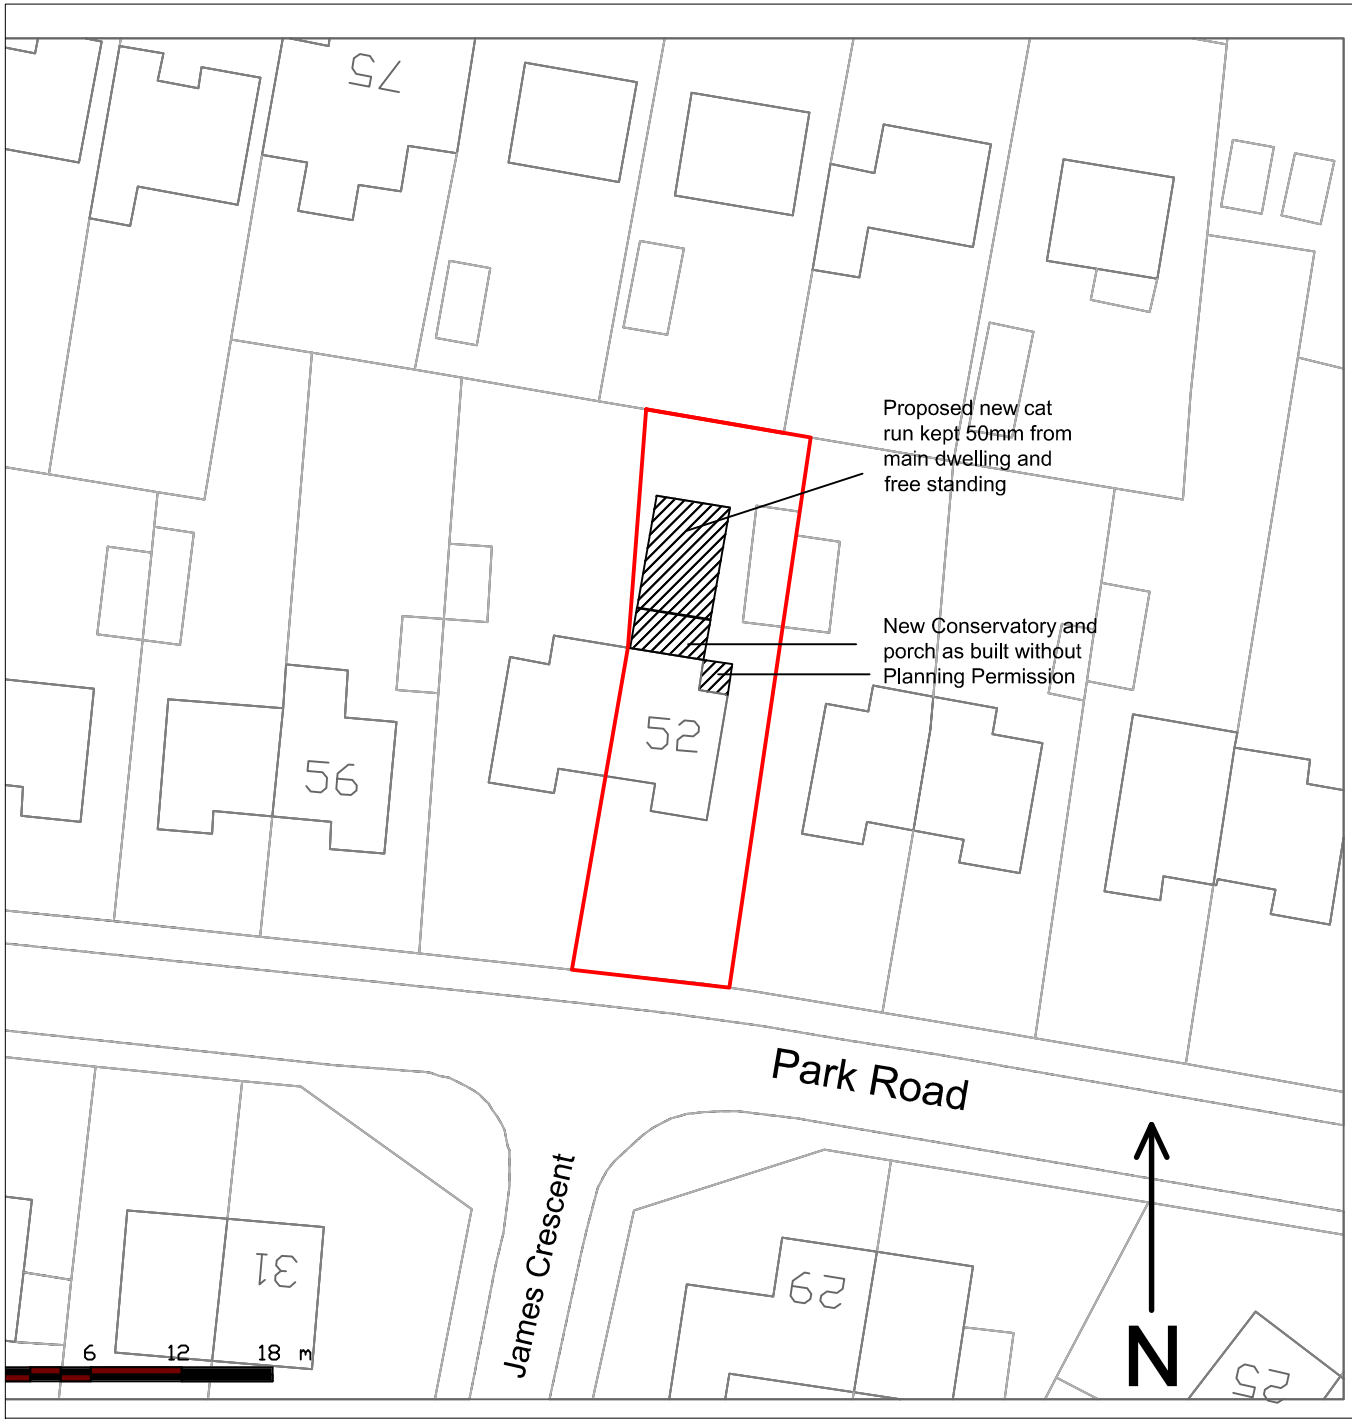


CIlent	**Cybil Price**
Address	**52 Park Road, Werrington**
Project -	**Rear Single Storey Conservatory & Porch**
Plans-	**Block Plan**
Date -	**17th August 2017**
Scale	**1:500 @ A4**