Copyright of this drawing is vested in the Architect and it must not be copied or reproduced without consent. Figured dimensions only are to be taken from this drawing. All contractors must visit the site and be responsible for taking and checking all dimensions relative to their work. Hewitt&Carr Architects Ltd are to be advised of any variation between drawings and site conditions.
DO NOT SCALE OFF THIS DRAWING.....IF IN DOUBT ASK

Rev.	Drawn	Comments	Date

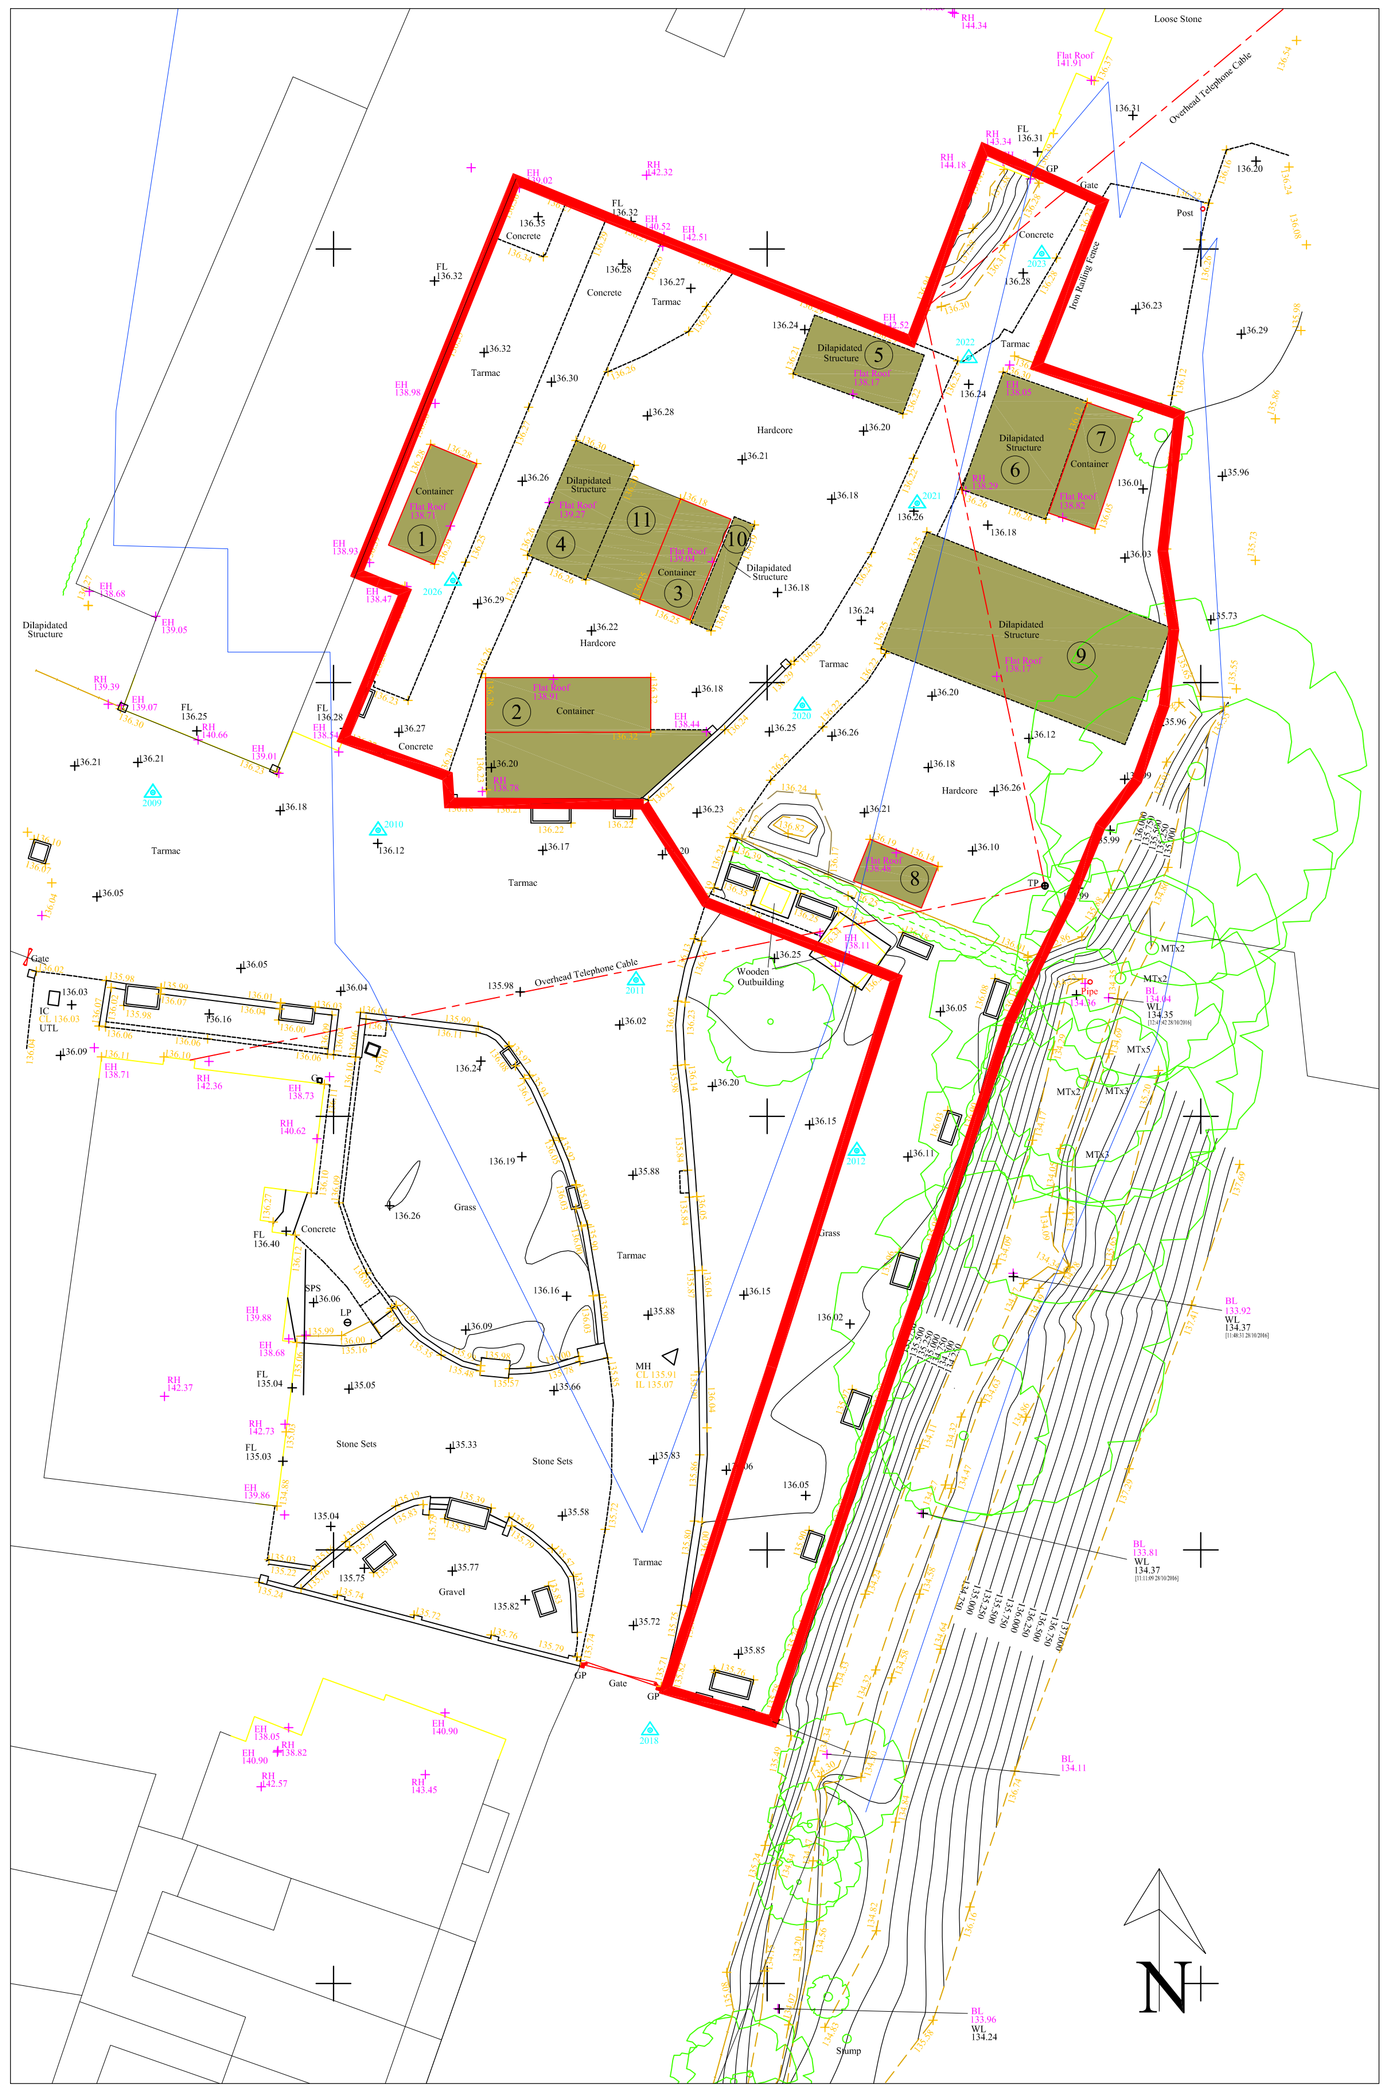

Site demolition Plan 1:200

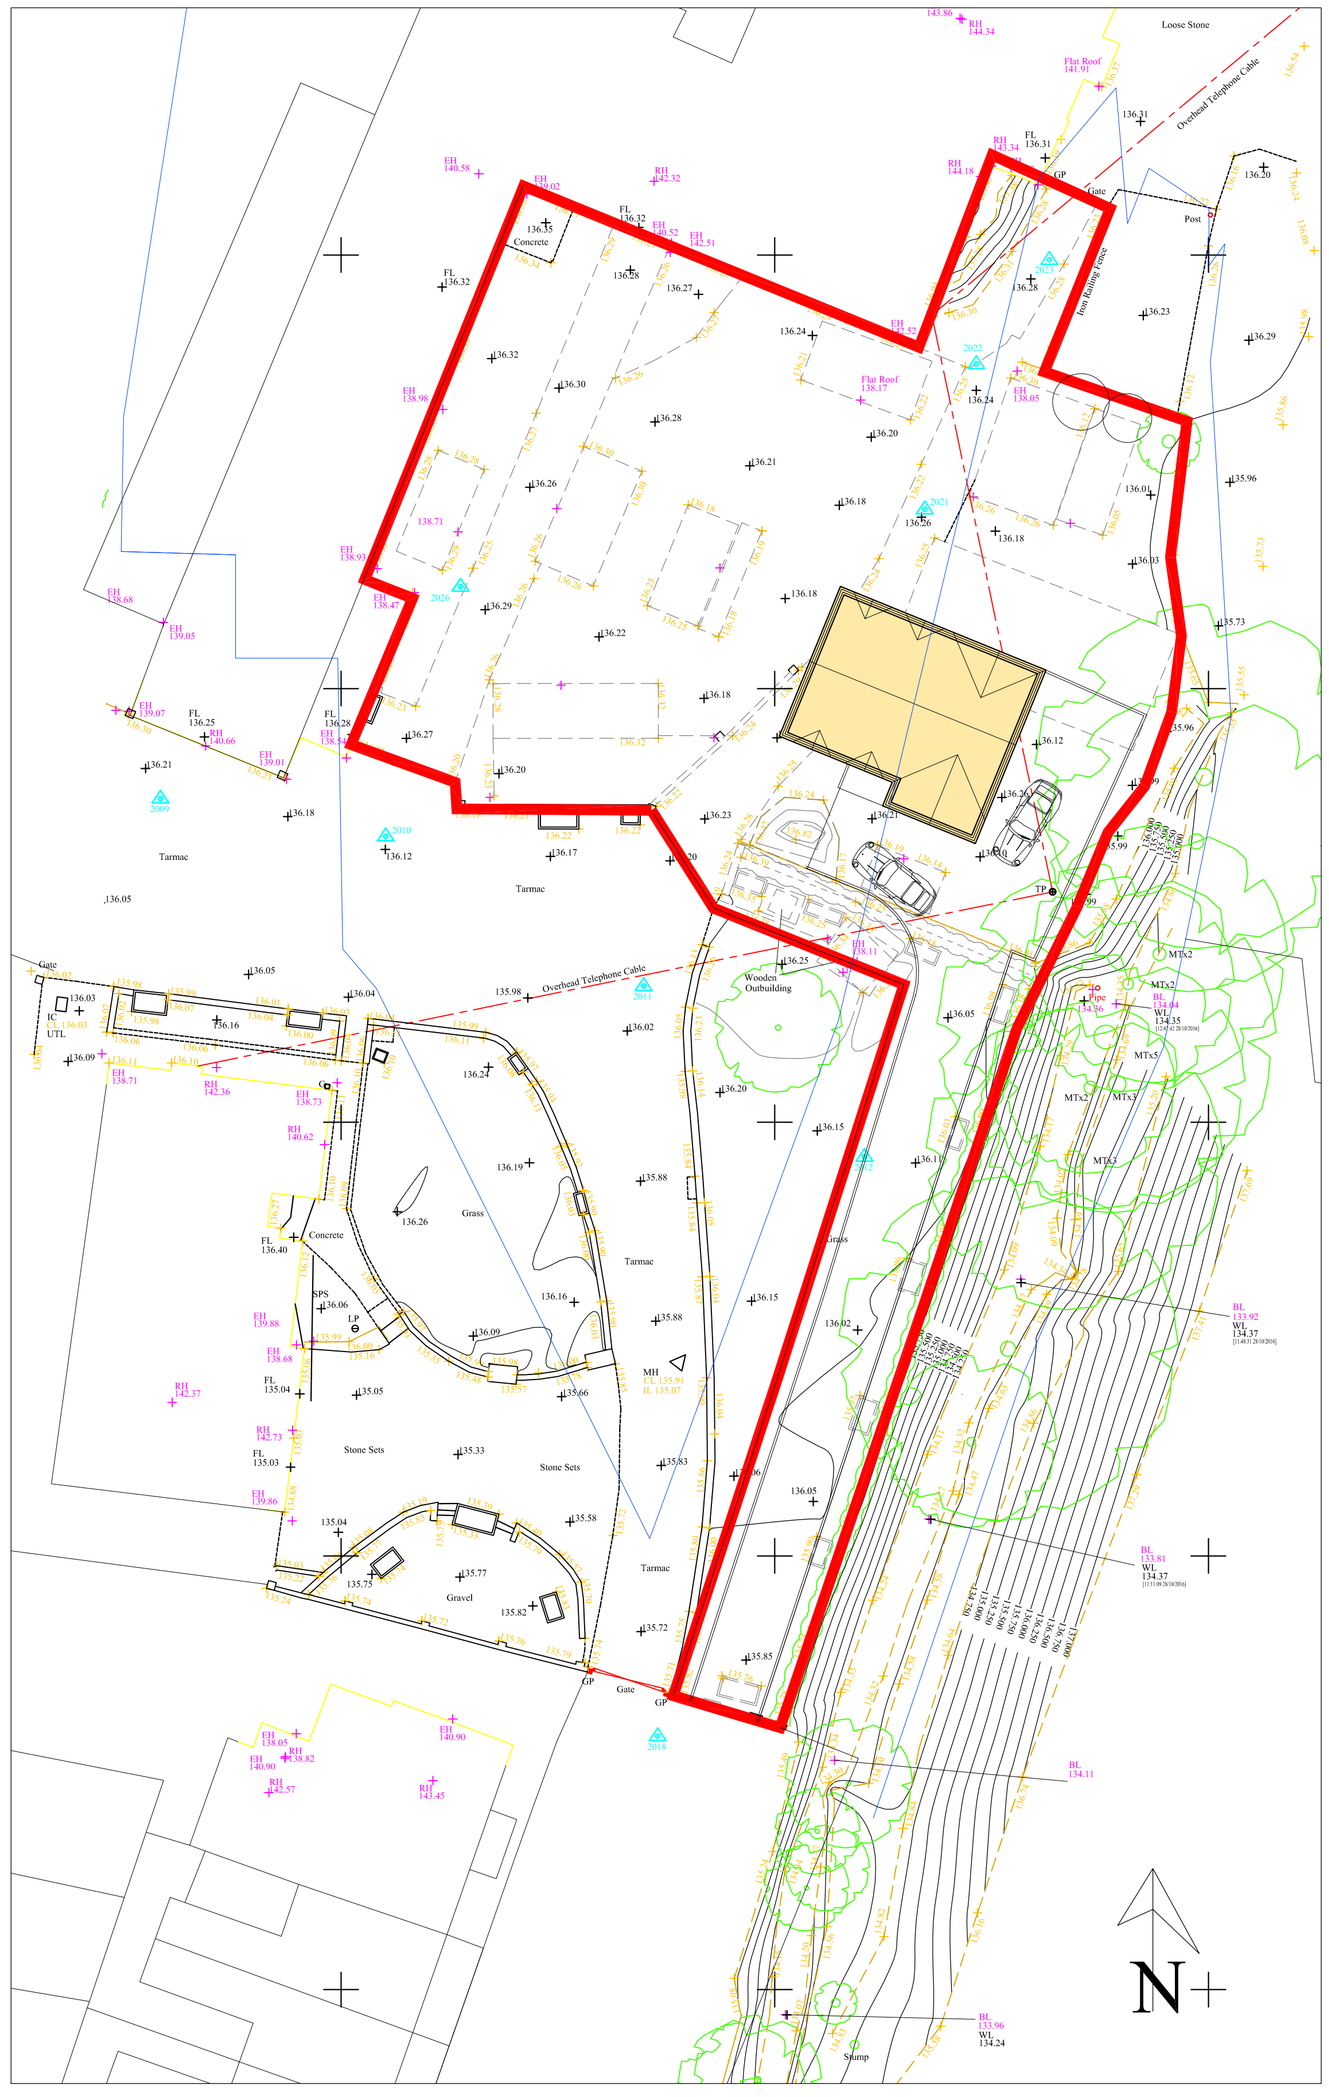

Site Layout Plan as proposed 1:200

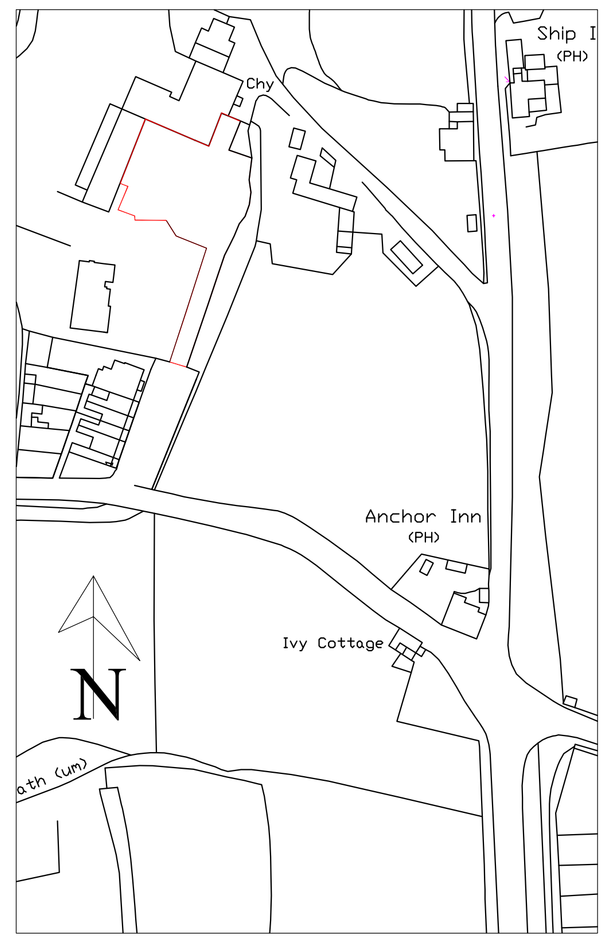

Site Location Plan 1:1250

Hewitt&Carr Architects
A: 2-4 Cross Street I Cheadle I Staffordshire I ST10 1NP
T: 01538 756888
E: enquiries@hcarchitects.co.uk
W: www.hcarchitects.co.uk

Client
Mr and Mrs P Wilshaw

Project
Proposed New Dwelling
Teanford, Staffs ST10 4EW

Title
Site Layout Plans as proposed

Status
PLANNING

Date AUG 2016 Drawn MJC

Scale @A1 AS NOTED Checked

Project No Drawing No.
00564 AL(0)11 Rev B

File Ref: H:\REF