


EXISTING PLAN

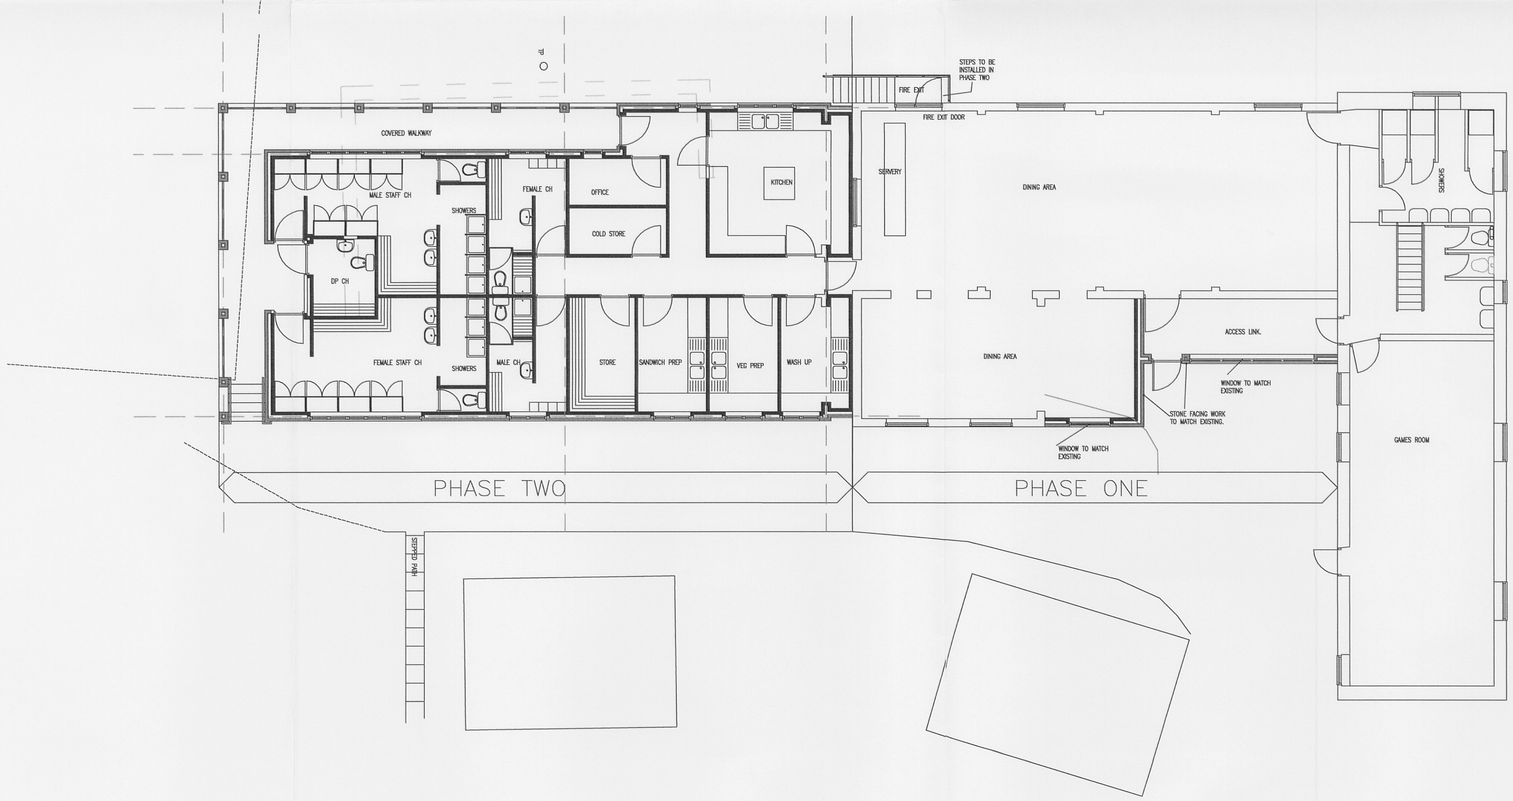

PROPOSED PHASE ONE & TWO

PROJECT No:
.....

Drawing Number
AL(0)102

- Contractor to check all dimensions and report errors and omissions to the Architect or Contract Administrator.
- The Contractor is responsible for all setting out.
- Figured dimensions to take preference over scale.
- Do not scale from this drawing.
- This drawing is the copyright of the City of Stoke on Trent Corporate Resources Department and may not be loaned, copied or reproduced. It is not to be used for any offer, quote, tender or construction purposes without the written consent of the Director.

REVISION

No.	DATE	NOTE	CHECKED

09/00618 FUL 16 JUN 2009

stoke-on-trent

PROPERTY SERVICES DIVISION

15, Trinity Street,
Hanley
Stoke-on-Trent,
ST1 5PH

Tel: 01782 232736
Fax: 01782 235503
DX 21058 Stoke-on-Trent
Minicom: 01782 232331

PROJECT:
PROPOSED DEVELOPMENT at STANLEY HEAD OUTDOOR. EDUCATION CENTRE.

PROJECT No:
.....

DWG. TITLE:
PROPOSED PLANS
PHASE ONE & TWO WORKS
NEW BUILD

DWG No: AL(0)102

REVISION

DRAWN BY: WJL

SCALE: 1:100

REGISTERED

DATE: MAY 09

CHECKED