

Back Elevation



Side Elevation

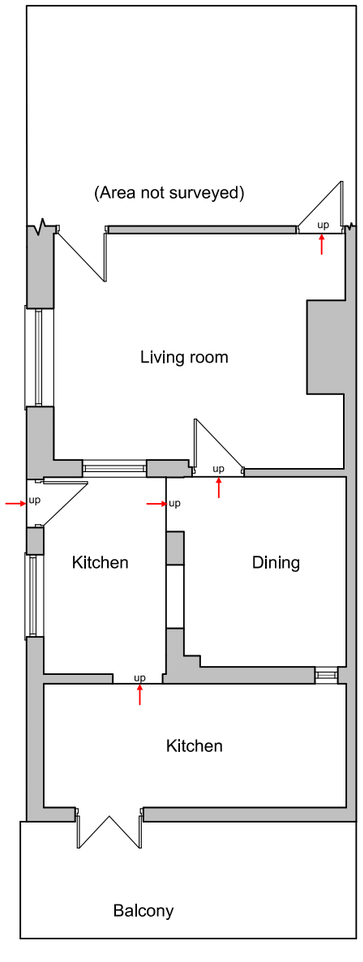

Ground floor plan as existing

Scale

0 1 2 3 4 5

DBD Architectural Consultancy Ltd ©2017

1. Copyright is vested with DBD Architectural Consultancy Ltd.

2. All dimensions to be checked on site before proceedlng.

3. Contractor to check/adjust dimensions of new work to suit existing conditions.
Do not assume existing structure or details are plumb, square or level.

4. Contractor must notify the architect of any discrepancies before proceeding.

5. All drawings to be read in conjunction with all other consultants drawings and specs.

Rev	Date	Description
A	22.09.17	amended to reflect correction to existing condition

DBD Architectural Consultancy

DBD Architectural Consultancy Ltd
50 Broad Street, Leek,
Staffordshire, ST13 5NS
01538 383118
mail@dbdconsultants.co.uk
www.dbdconsultants.co.uk

Ms Rachel Buxton
Rose Cottage
Lake Road
Rudyard
ST13 8RN
Client

Proposed alterations with rear extensions
Project

Title

Plans and elevations as existing

Stage: Planning

Size:	Date:	Job No:
A3	06.06.17	1736-100
Scale: 1:100		

Drawing Number: PL 02A