


POST & RAIL ENCLOSURE

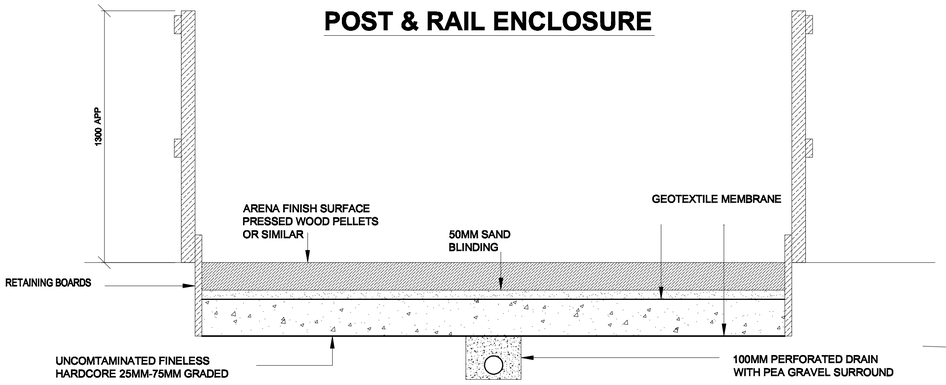


SECTION 'THRU' MENEGE (NOT TO SCALE)

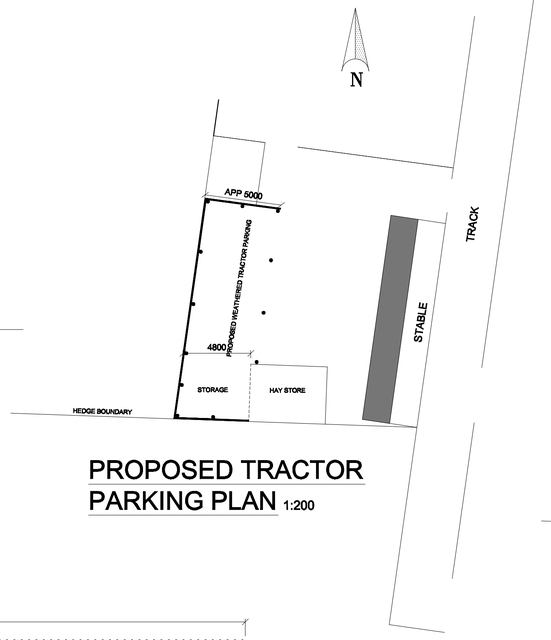

PROPOSED TRACTOR PARKING PLAN 1:200

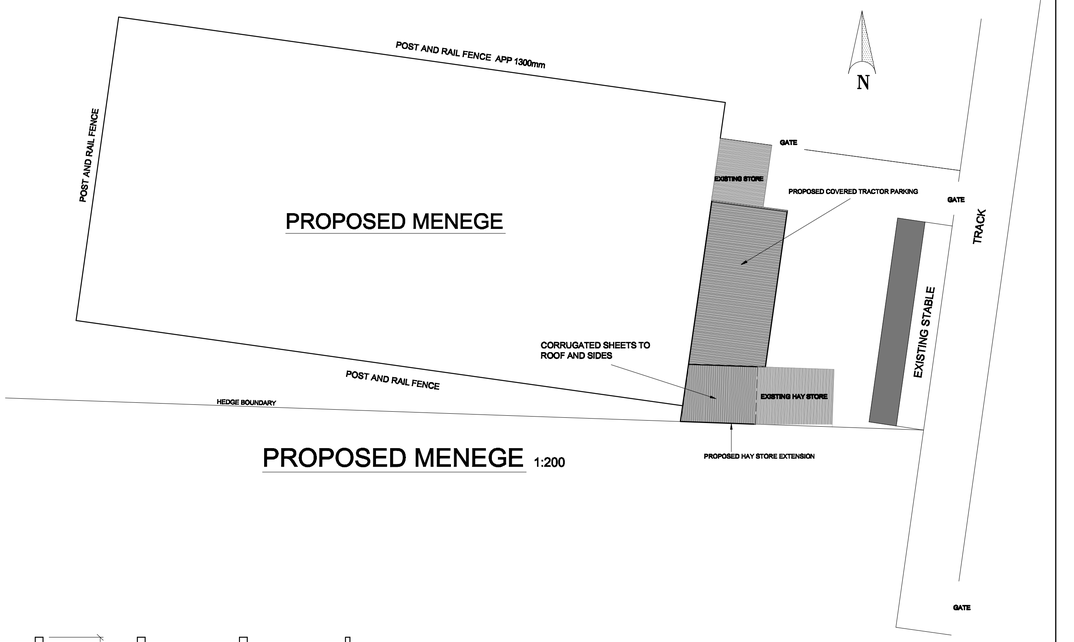



PROPOSED MENEGE 1:200

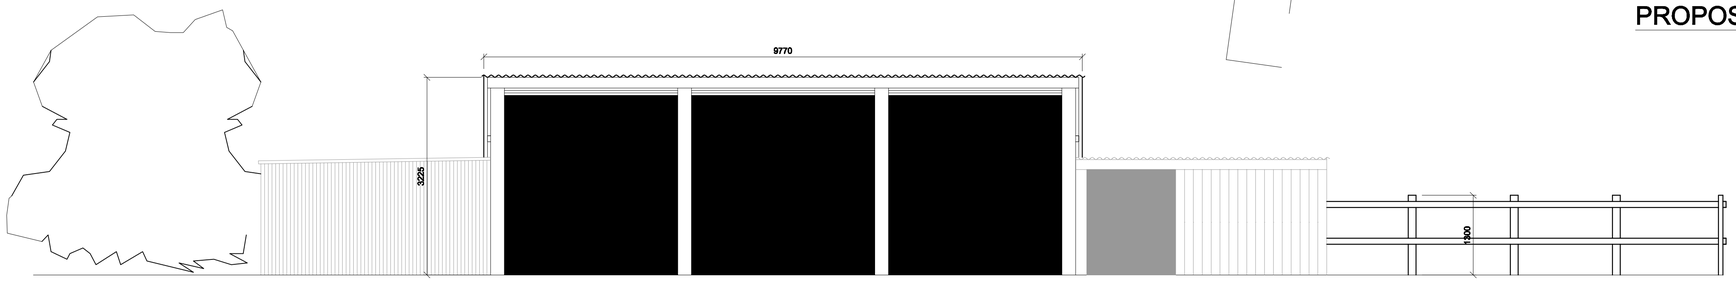

EASTERLY ELEVATION OF WEATHERED TRACTOR PARKING 1:50

MENEGE HERRING BONE DRAINAGE LAYOUT (NOT TO SCALE)

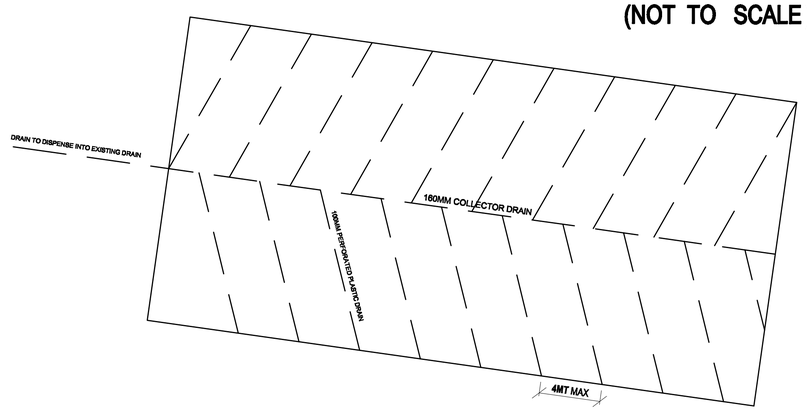

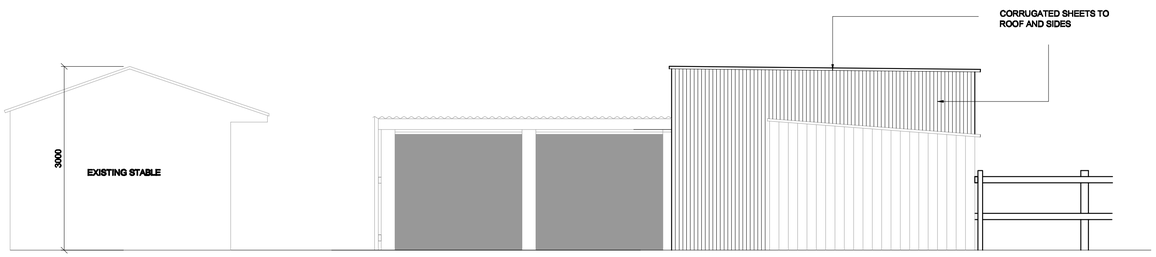

NORTHERLY ELEVATION OF COVERED TRACTOR PARKING 1:50



NORTHERLY ELEVATION OF PROPOSED ENCLOSURE 1:100

APPLICANT Mr & Mrs Duke	POSTAL ADDRESS 61 CAVERSWALL ROAD BLYTHE BRIDGE STAFFORDSHIRE ST11 9BG SITE ADDRESS **PROPOSED 40Mt x 20Mt 'MENEGE' AND STORAGE FACILITY ON LAND OFF MILL LANE WETLEY ROCKS ST9 0BN**	SCALE 1:50 1:200 CONTACT 07872 986875	SEPT 2017 D.W.G 0109 A 1