



ELEVATION C

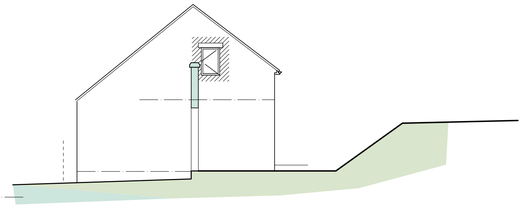

ELEVATION B




ELEVATION F

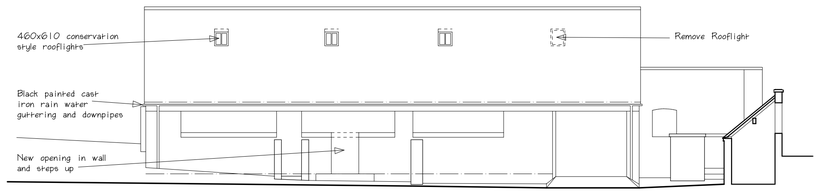


ELEVATION A




SECTION A-A

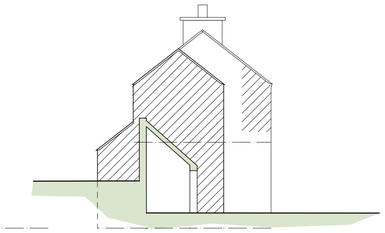


ELEVATION E

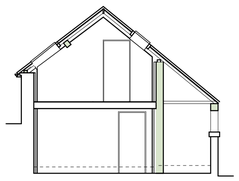


SECTION B-B

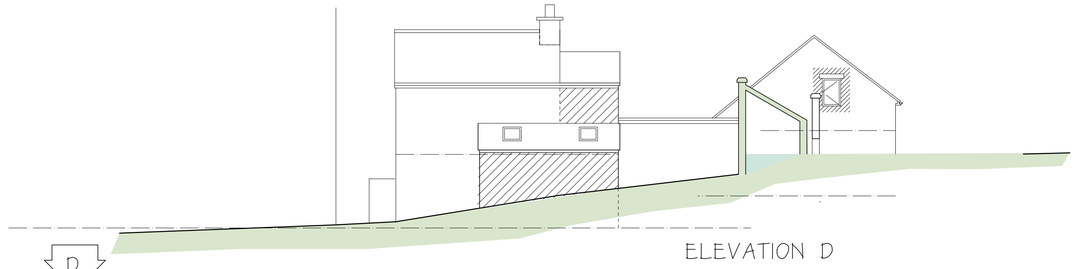

ELEVATION D

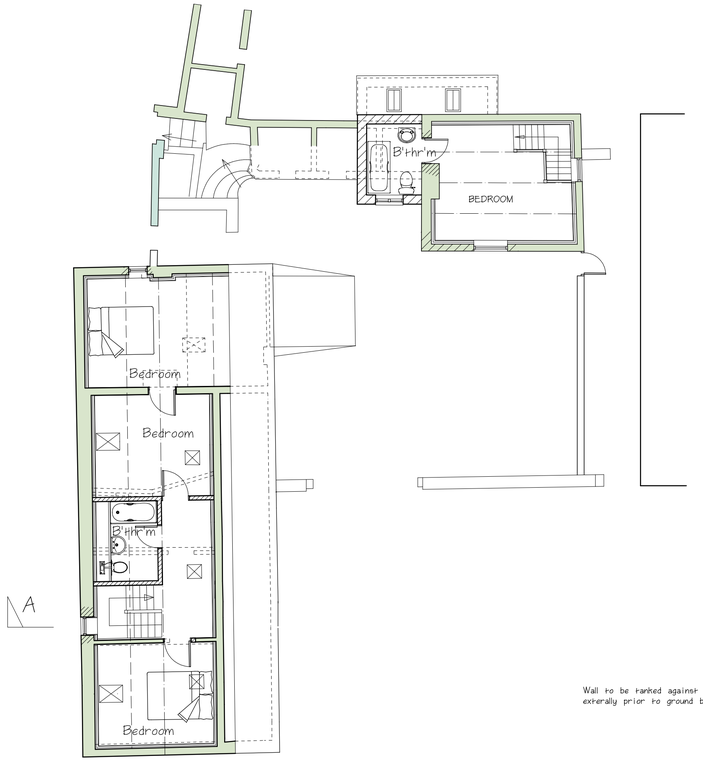


FIRST FLOOR PLAN

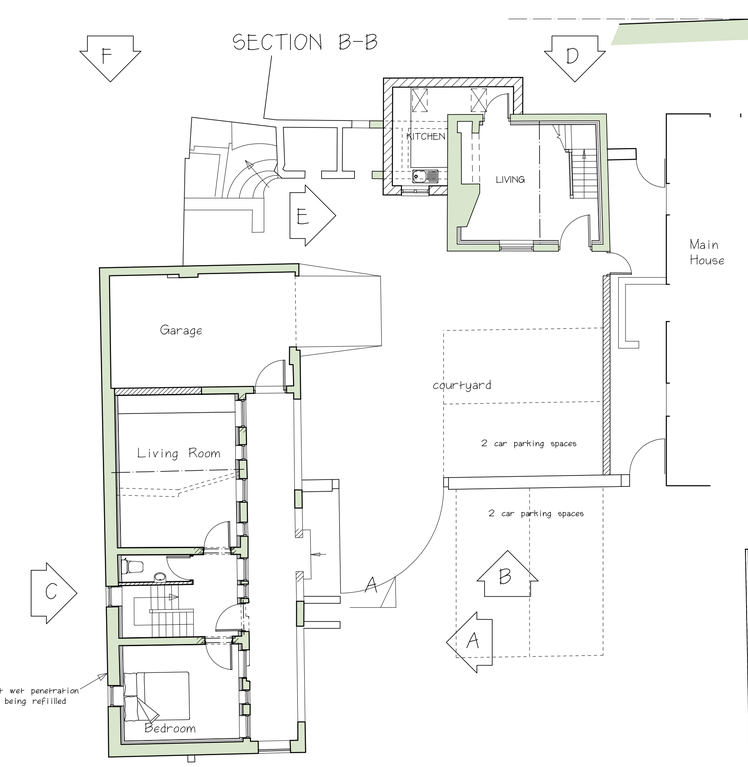

GROUND FLOOR PLAN

ALL NEW WINDOWS AND DOORS TO BE TRADITIONALY DETAILED PAINTED SOFTWOOD

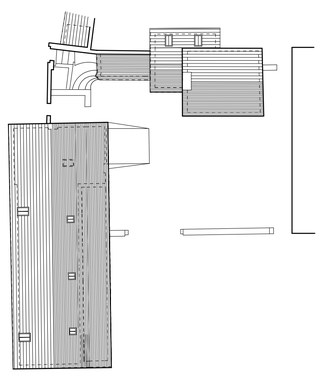

ROOF PLAN (1:200)

Revision A 08/01/2008 Modifications and additional elevations added
Revision B 19/08/2008 Modifications
Revision C 20/10/2008 Roof Plan Added
Revision D 23/10/2008 Car Parking Added
Revision E 25/03/2009 Scheme Modified further to meeting with LPA 11/03/09
Revision F Scheme Redesign

DO NOT SCALE. ALL DIMENSIONS TO BE CHECKED BEFORE FABRICATION

PROJECT Hazelwall Farm, Cheadle
DRAWING As Proposed
SCALE 1:100 NAME MAJ DATE May 2009

ANTHONY SHORT + PARTNERS ARCHITECTS
34 Church Street, Ashbourne, Derbyshire, DE6 1AE
T 01335 340890 F 01335 300624 E info@asap-architects.com
W www.asap-architects.com

DRAWING NUMBER/REVISION
Q87/11F

© COPYRIGHT