



Existing Layout
Scale 1 : 50

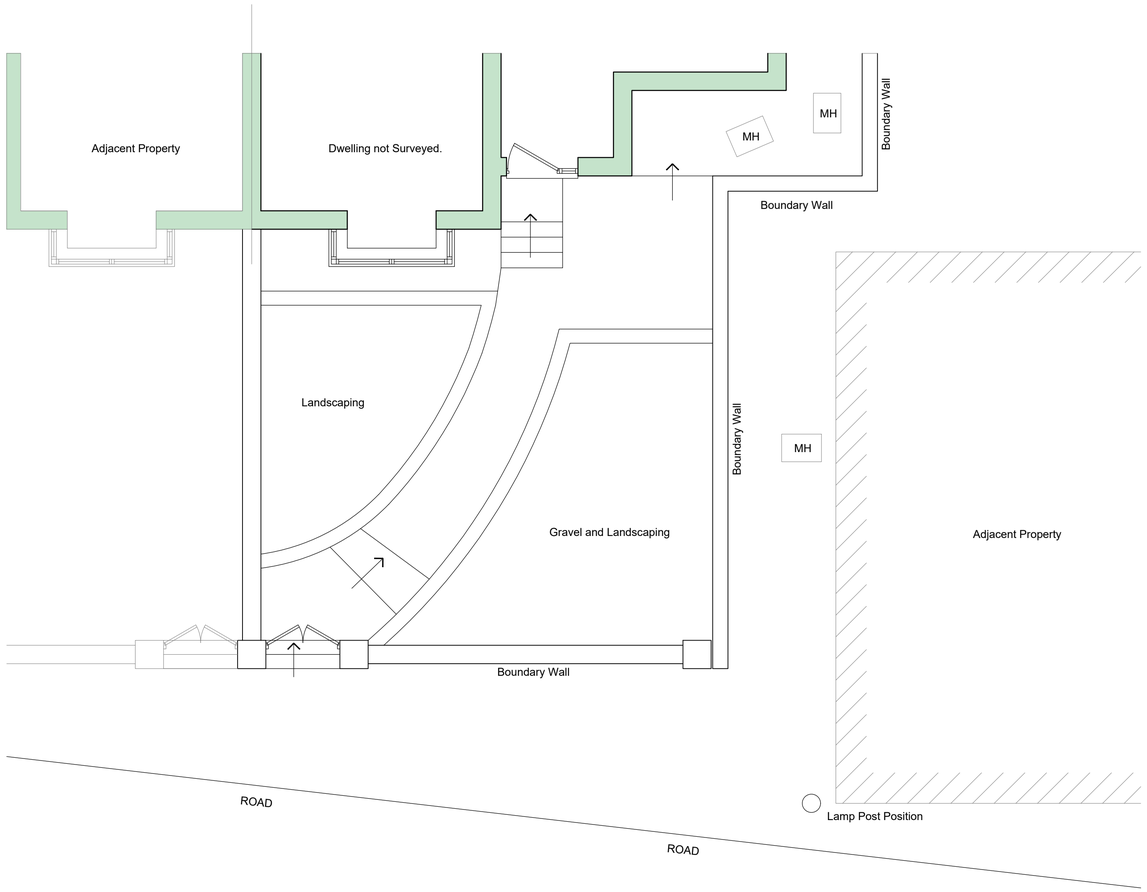

Proposed Layout
Scale 1 : 50

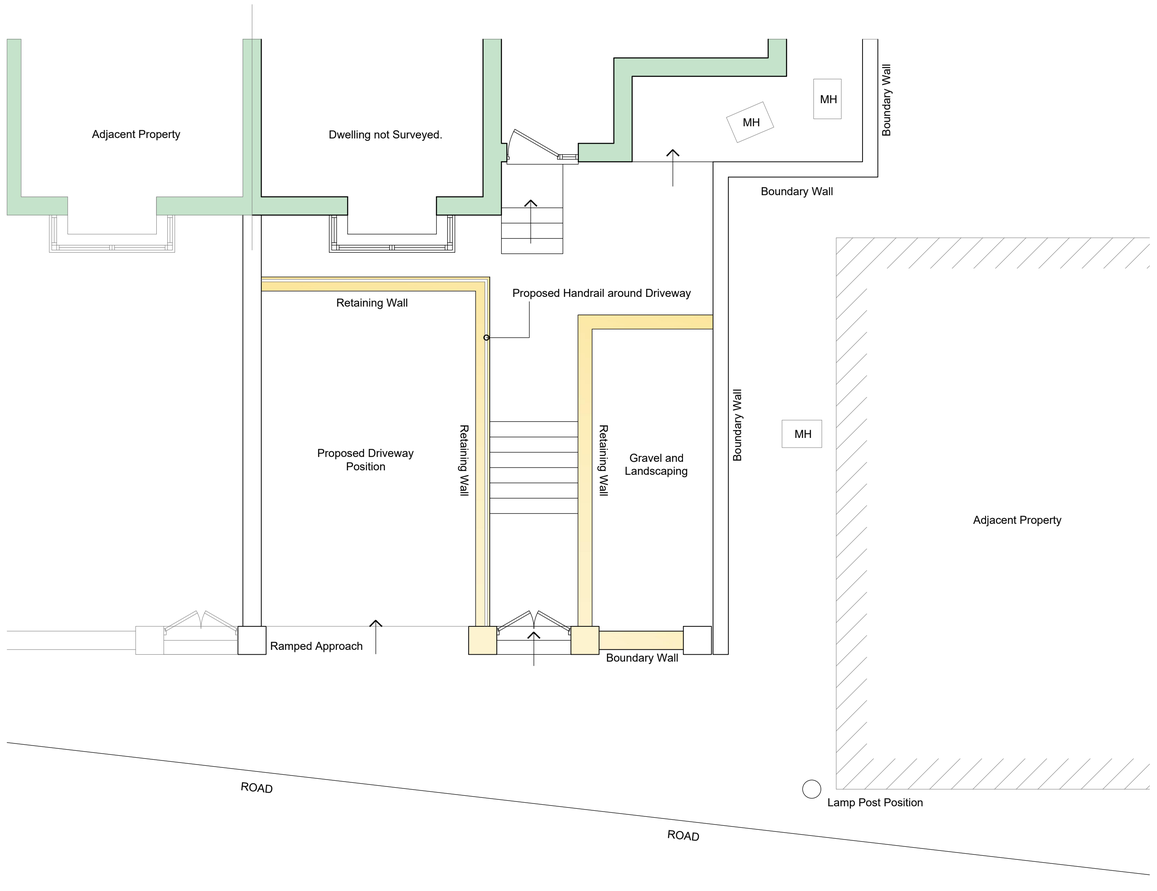

Existing Elevation
Scale 1 : 100



Proposed Elevation
Scale 1 : 100
(Subject to Construction Details)

0 0.1 0.2 0.3 0.4 0.6 0.8 1m

SCALE 1:20

0m 0.5 1 1.5 2 3 4 5m

SCALE 1:50

Rev.	Revision Description	Drn			Date
A	Scale on the Elevations revised following Planning comments.	JG			07-09-2017

CDM 2015

UNLESS NOTED OTHERWISE BELOW, EDGE (THE DESIGNER) HAS NOT IDENTIFIED ANY SIGNIFICANT RISK ASSOCIATED WITH THE DESIGN INTENT SHOWN ON THIS DRAWING WHICH COULD NOT BE MANAGED SAFELY BY A COMPETENT CONTRACTOR.

WHERE WE HAVE IDENTIFIED RISKS BELOW, REFER TO THE PROJECT RISK ASSESSMENTS ISSUED WITH DESIGN CALCULATIONS.

ELEMENT/OPERATION	IDENTIFIED HAZARDS
X X X	X X X

WHERE THE ABOVE IS BLANK -
NO UNUSUAL RISKS HAVE BEEN IDENTIFIED

RISK LEGEND

COMPULSORY ACTION
PROHIBITIVE ACITON
INFORMATION
WARNING

A.J.S.
Structural Design
62 Carter Street
Uttoxeter
Staffs. ST14 8EU
Tel: 01889 568056
Fax: 01889 569805

Client:
Mr Carl Jenkinson
The Old Police House, High Street
Alton, Stoke-on-Trent, ST10 4AQ

Title:
Proposed New Access:
Existing Plan and Elevation

Drawn by:	Date:	Index No.:
JG	July 2017	

Scales:
As Shown Paper Size A1

Drawing No:	Revision
A3147 - 001	A