Proposed Plans 1-50

G/F

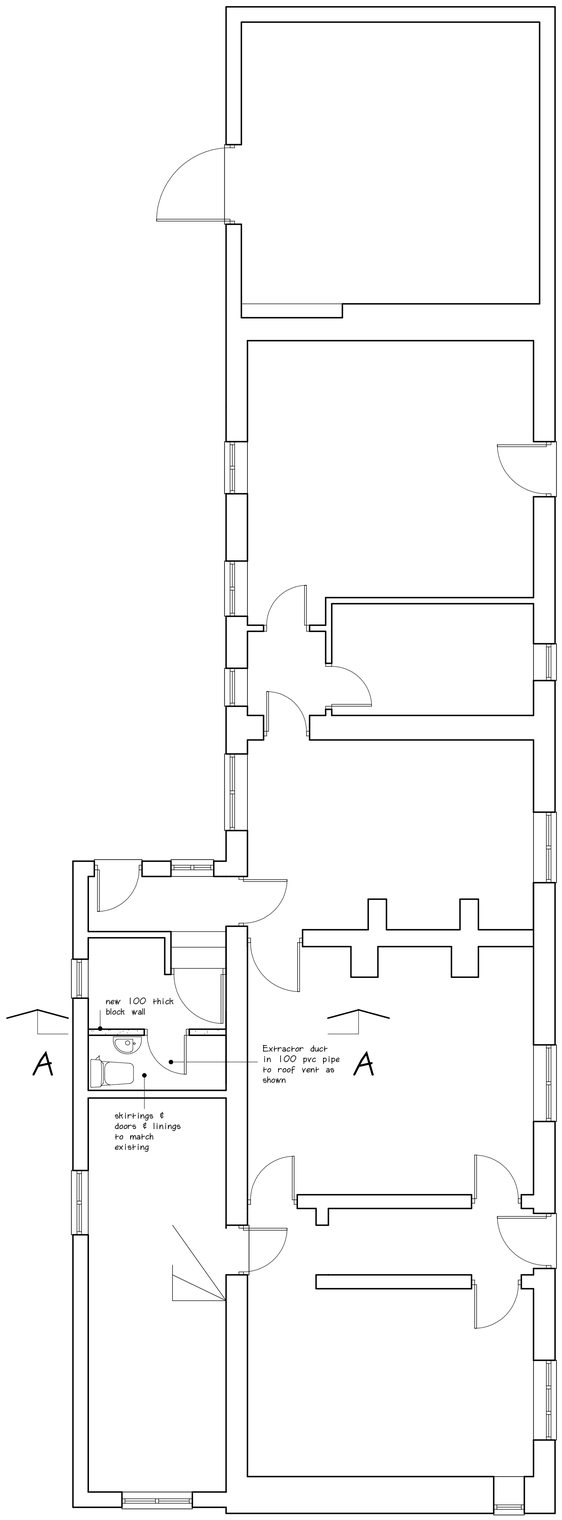

Existing

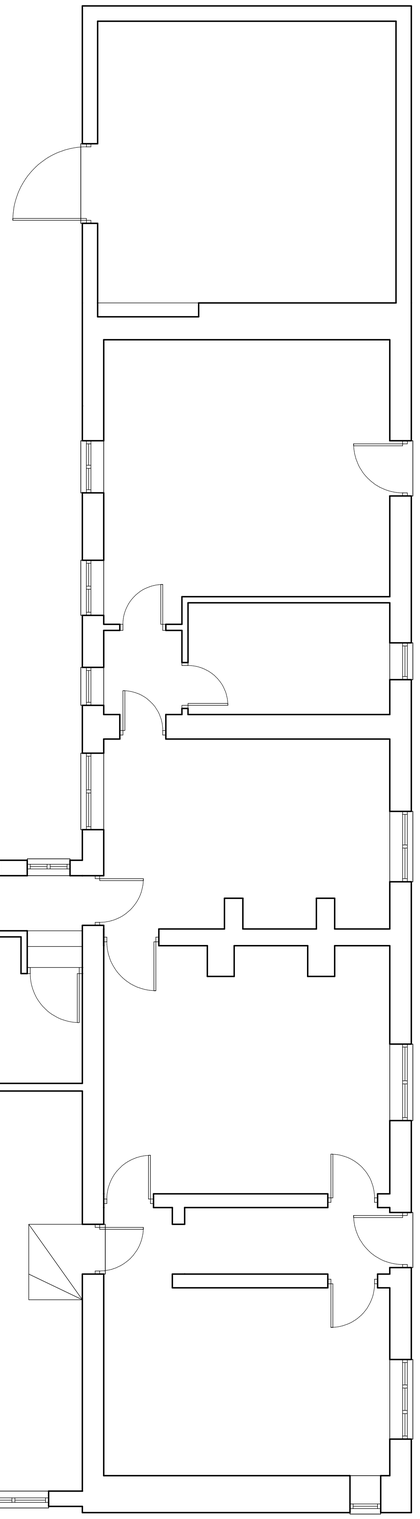

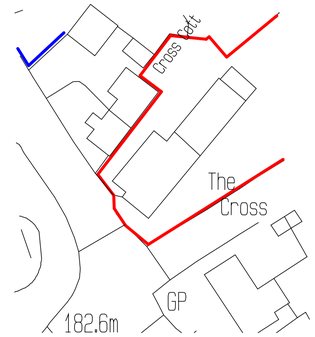

Block Plan 1-500

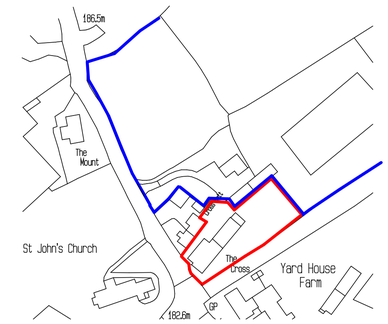

Location Plan 1-1250

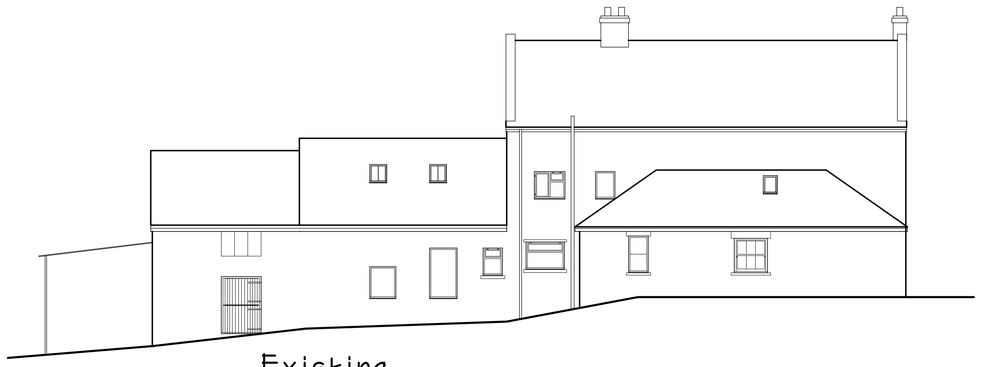

Existing

NW Elevations 1-100

Proposed

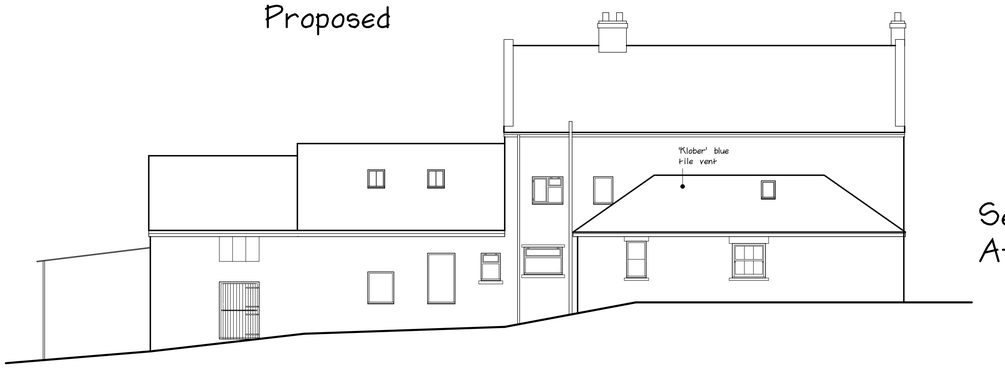

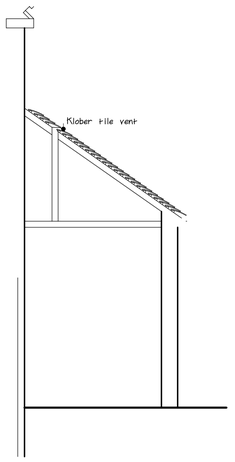

Section A-A 1-50

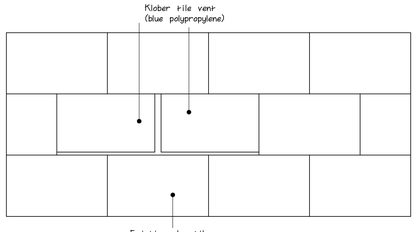

DETAIL 1-5

Location and block plans contain Ordnance Survey material Crown Copyright Licence no: LIG0235

SCALE BARS TO BE USED WHEN PRINTED AS A PDF FILE

1-50 0 1000 (mm)

1-100 0 1000 (mm)

1-500 0 10 (m)

1-1250 0 10 20 (m)

A1 sheet

RICS ISVA



J S WILKS FRICS
CHARTERED SURVEYOR

6 Old Saddler's Yard,
Uttoxeter,
Staffs. ST14 7RT
t/f: 01889 565071
m: 07970 840566
E: james@jswilks.co.uk
www.jswilks.co.uk

Client:
A & J Woodhead

Address:
The Cross
Hollington

Date: June 2017
Dwg No: 6628-4
Revisions:
1 2 3 4 5