Reference:	09/00799/FUL Longsdon

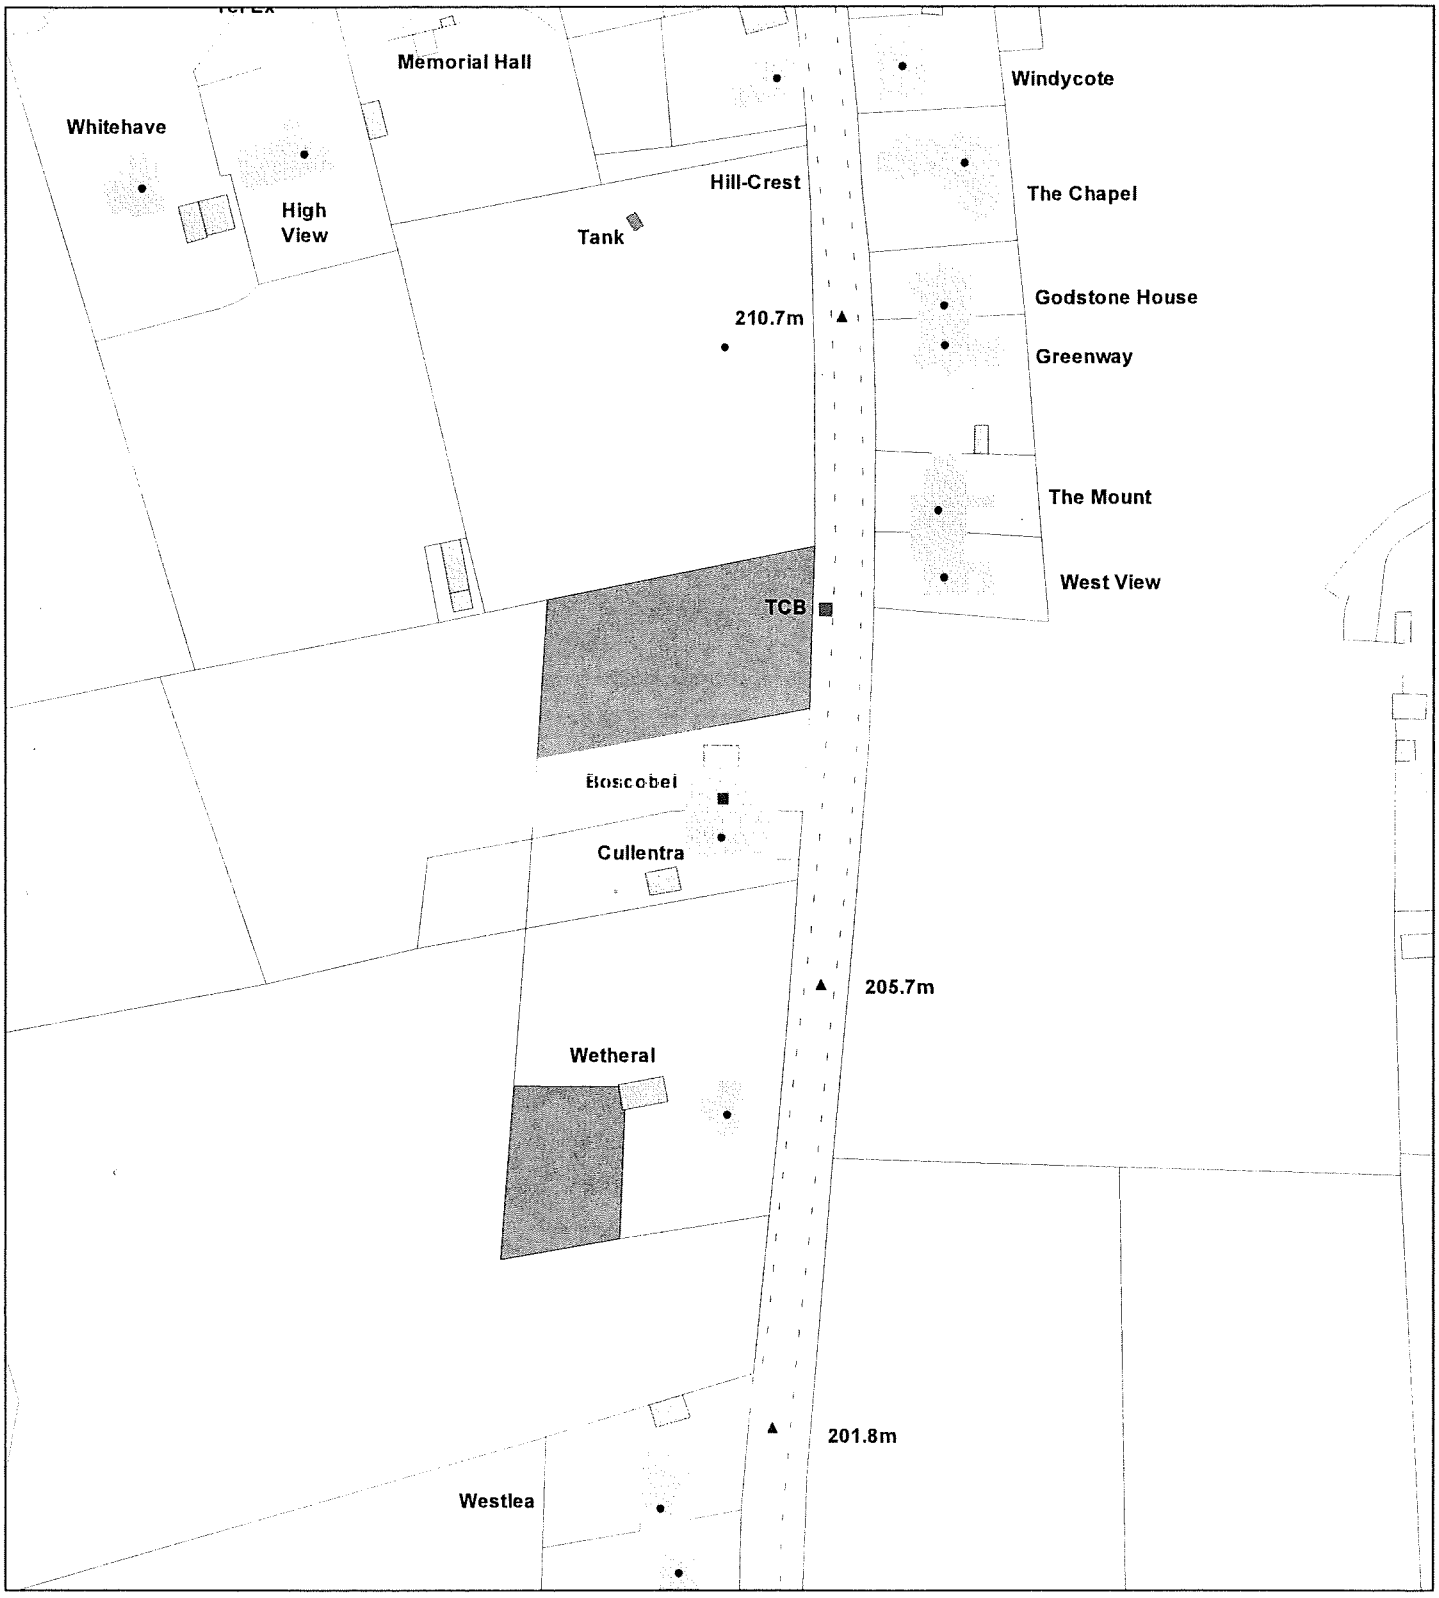

Date	04 August 2009
Organisation	SMDC
Department	Planning
Comments	

Scale : 1:1250

© Crown copyright. All rights reserved.
Staffordshire Moorlands District Council.
Licence no. 100018384. 2009.