Copyright of this drawing is vested in the Architect and it must not be copied or reproduced without consent. Figured dimensions only are to be taken from this drawing. All contractors must visit site and be responsible for taking and checking all dimensions relative to their work. 'Billy' Architects and Creative Studio to be advised of any variation between drawings and site conditions.
PLEASE USE SCALE BAR TO MEASURE CONTENTS OF THIS DRAWING

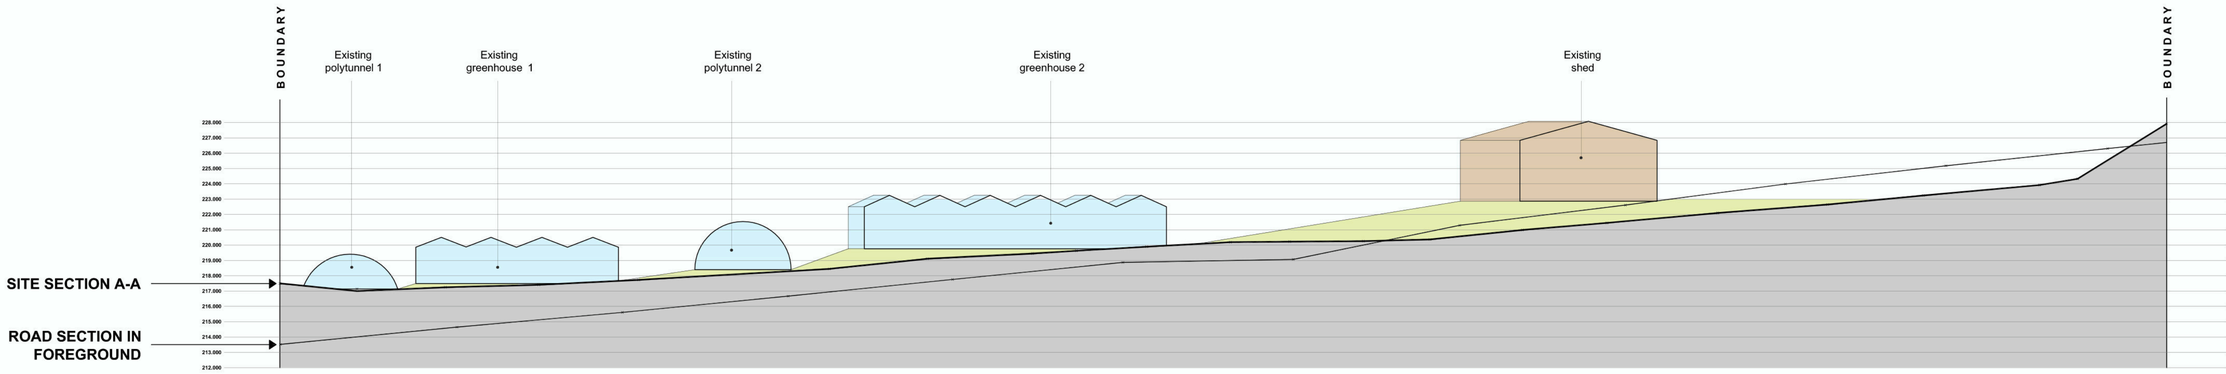

Site Section A-A - 1:200@A1 - Existing

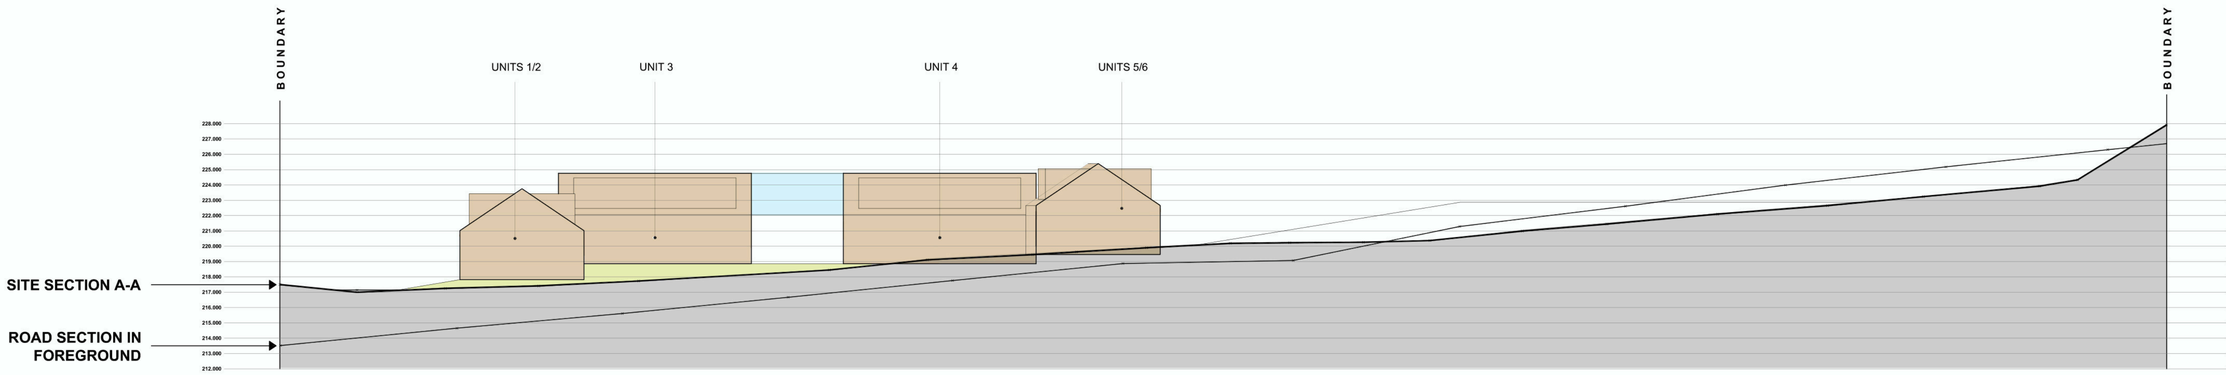

Site Section A-A - 1:200@A1 - Proposed (levels indicative)

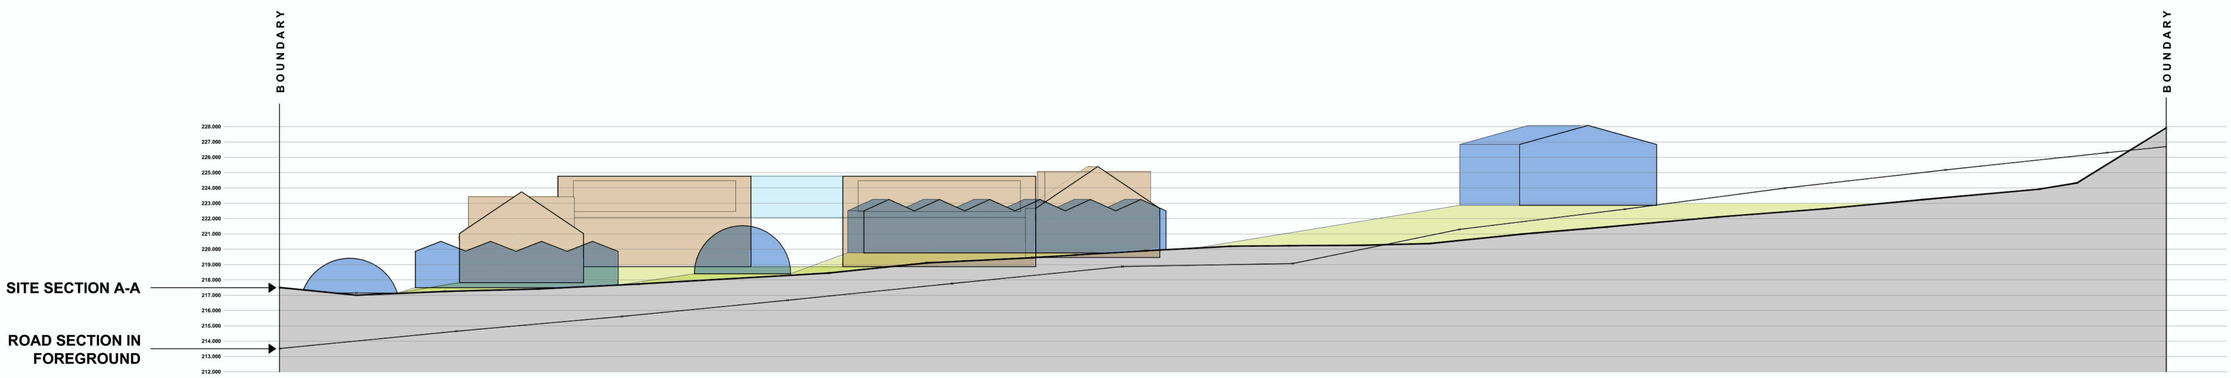

Site Section A-A - 1:200@A1 - Combined (existing = blue)

Scale Bar

0m 5m 10m 20m 50m

Client:
Mr and Mrs Bettany
Job:
Housing development - Gravel Bank Nursery
Caverswall Common, Caverswall,
Stoke on Trent, ST11 9EU
Title:
Existing / Proposed Site Section & Massing
Status: PLANNING
Scale: 1:200@ A1
Drawing No: 0099-PL-02B
Date: AUG 17

billystudio
Architects + Creative Studio
m: 07532076846
e: gavin@billystudio.co.uk
www.billystudio.co.uk