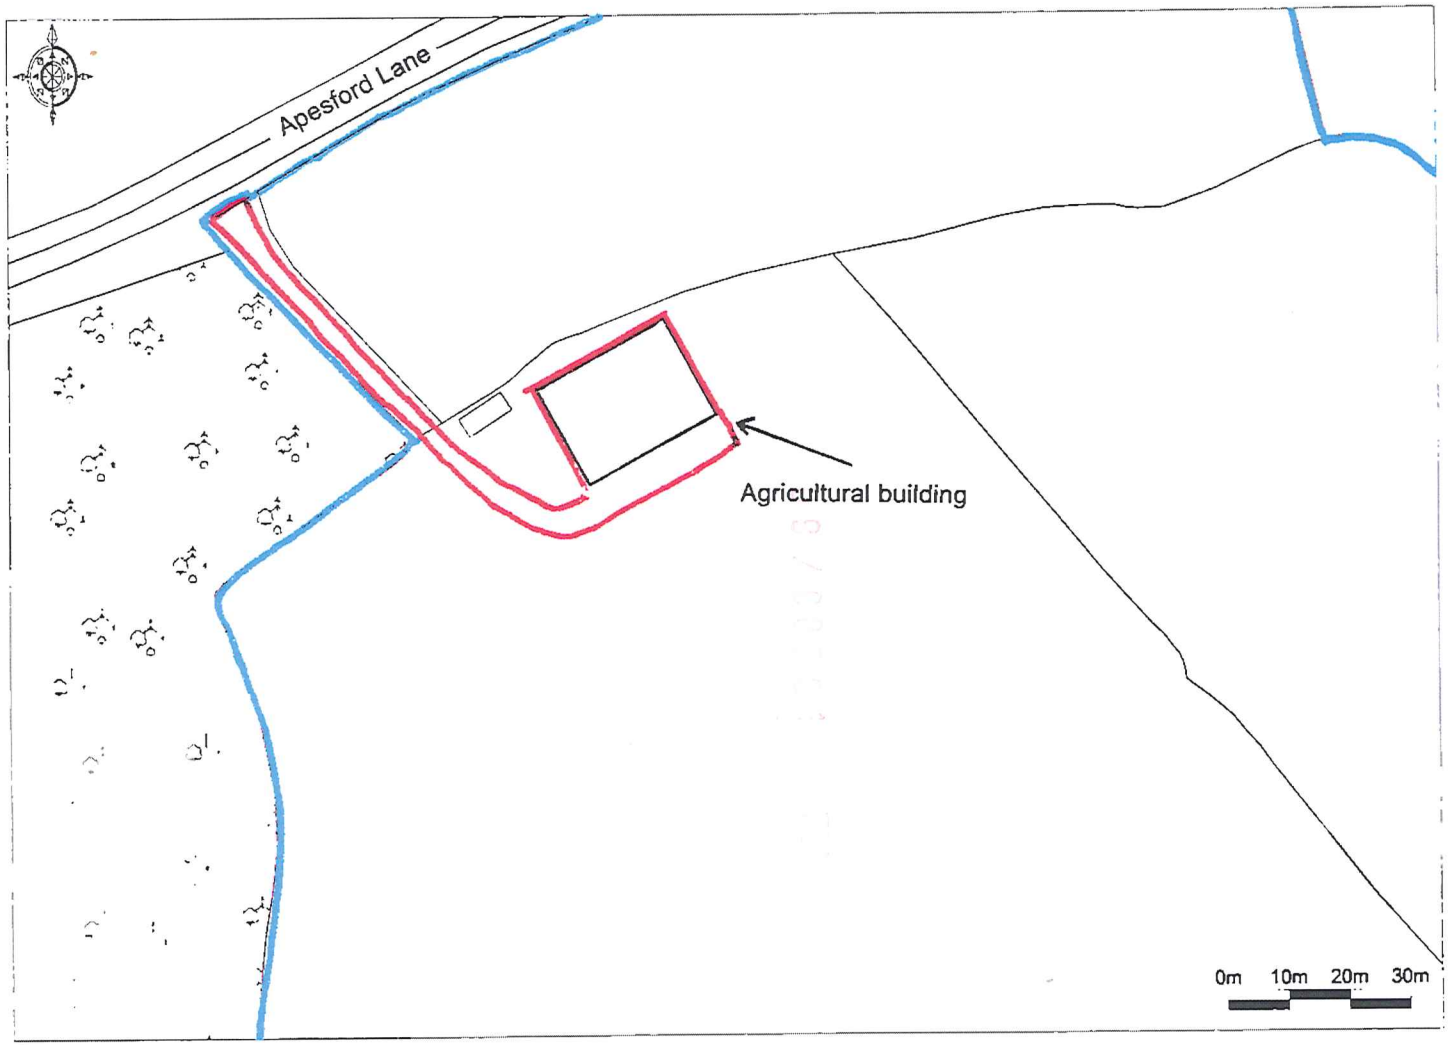

PLAN	KCC 1		
TITLE	Location Plan		
SITE	Meridian Farm		
CLIENT	Mr & Mrs R Shufflebotham		
NUMBER	KCC991/01 09/09sc		
DATE	Sept 2009	SCALE	1:1,250 at A4

KERNON COUNTRYSIDE CONSULTANTS
Brook Cottage, Purton Stoke, Swindon SN5 4JE
Tel 01793 771333 Fax 01793 778384
This plan is reproduced from the Ordnance Survey under copyright licence 100015226.