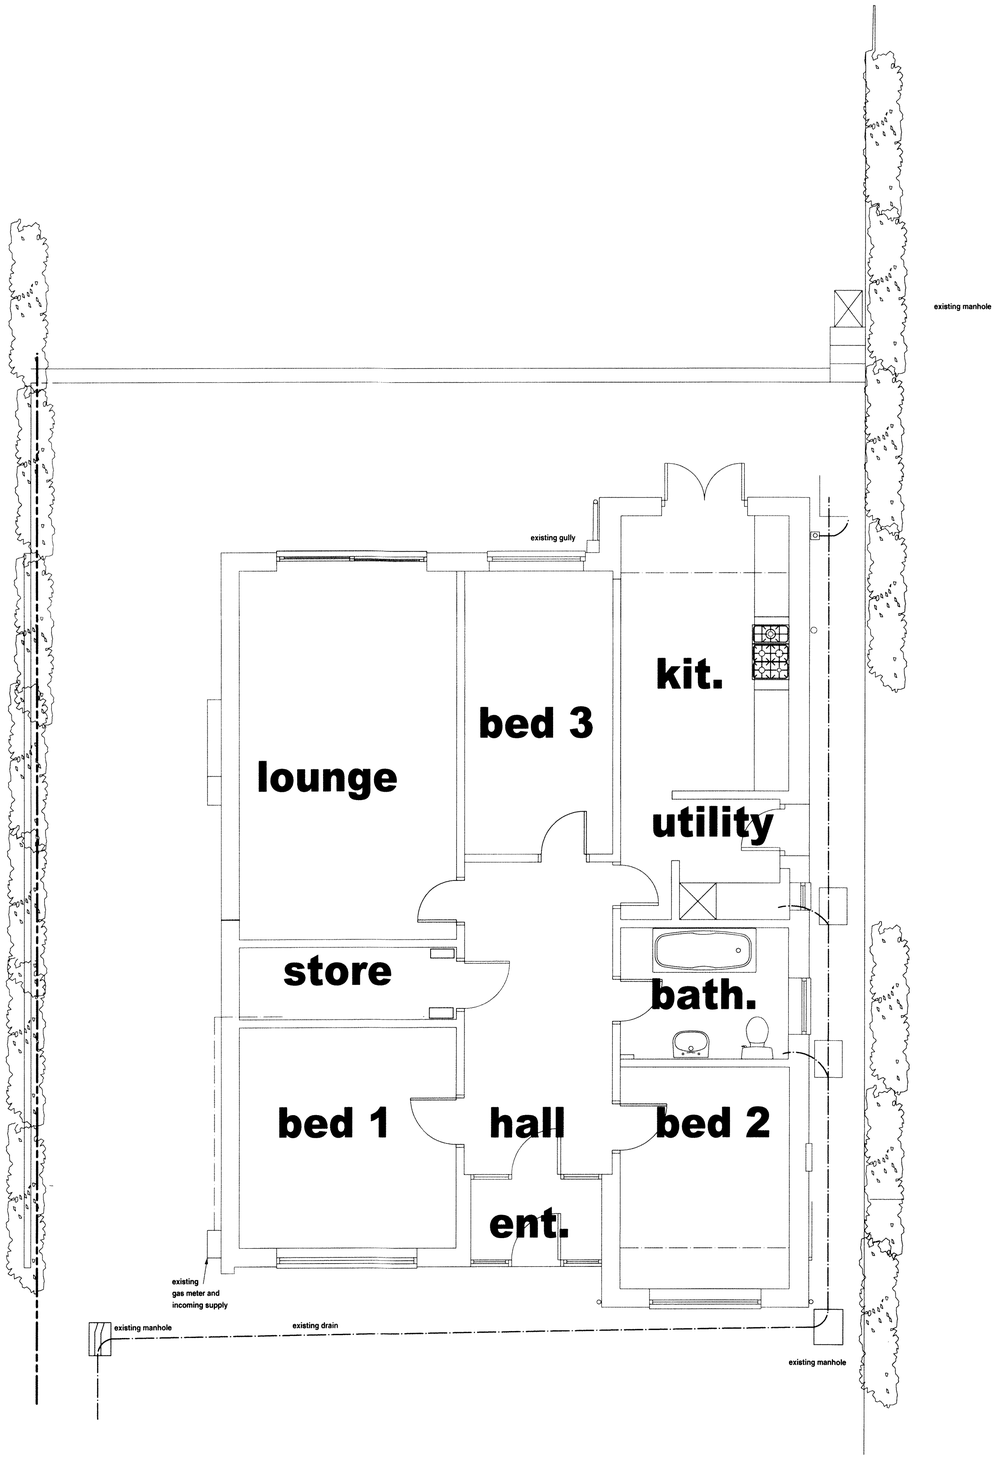



front elevation as existing

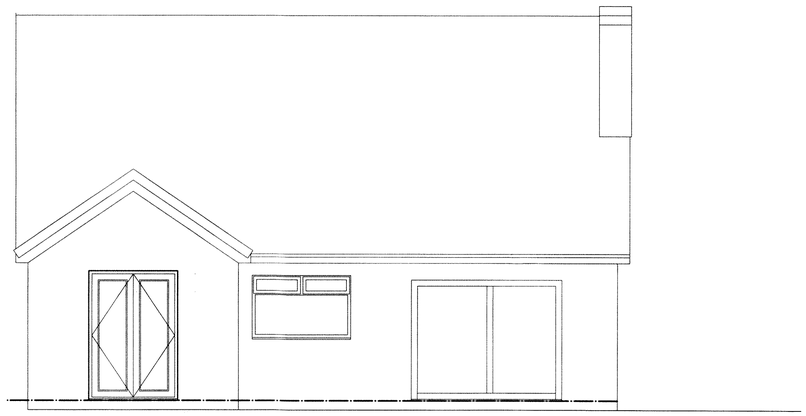

rear elevation as existing

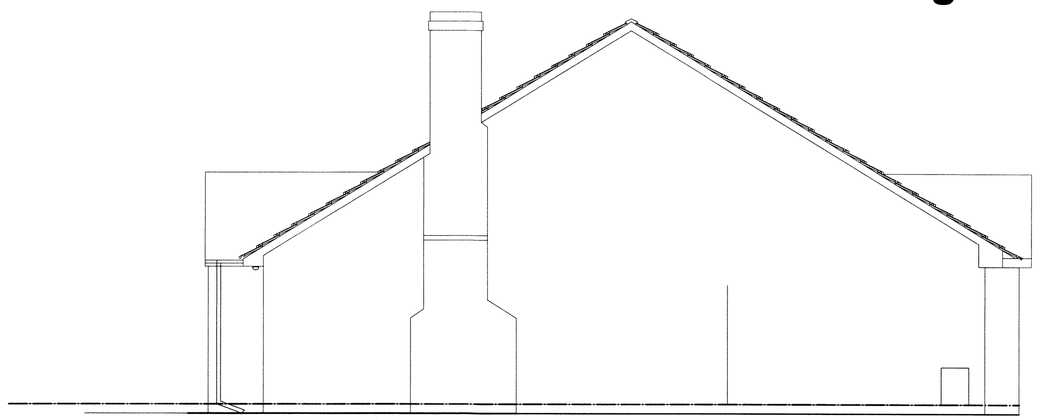

side elevation as existing

MR AND MRS G Perry
STRATHAVON
STANLEY ROAD
PLANS AS EXISTING
SCALE 1-50
AUGUST 2017