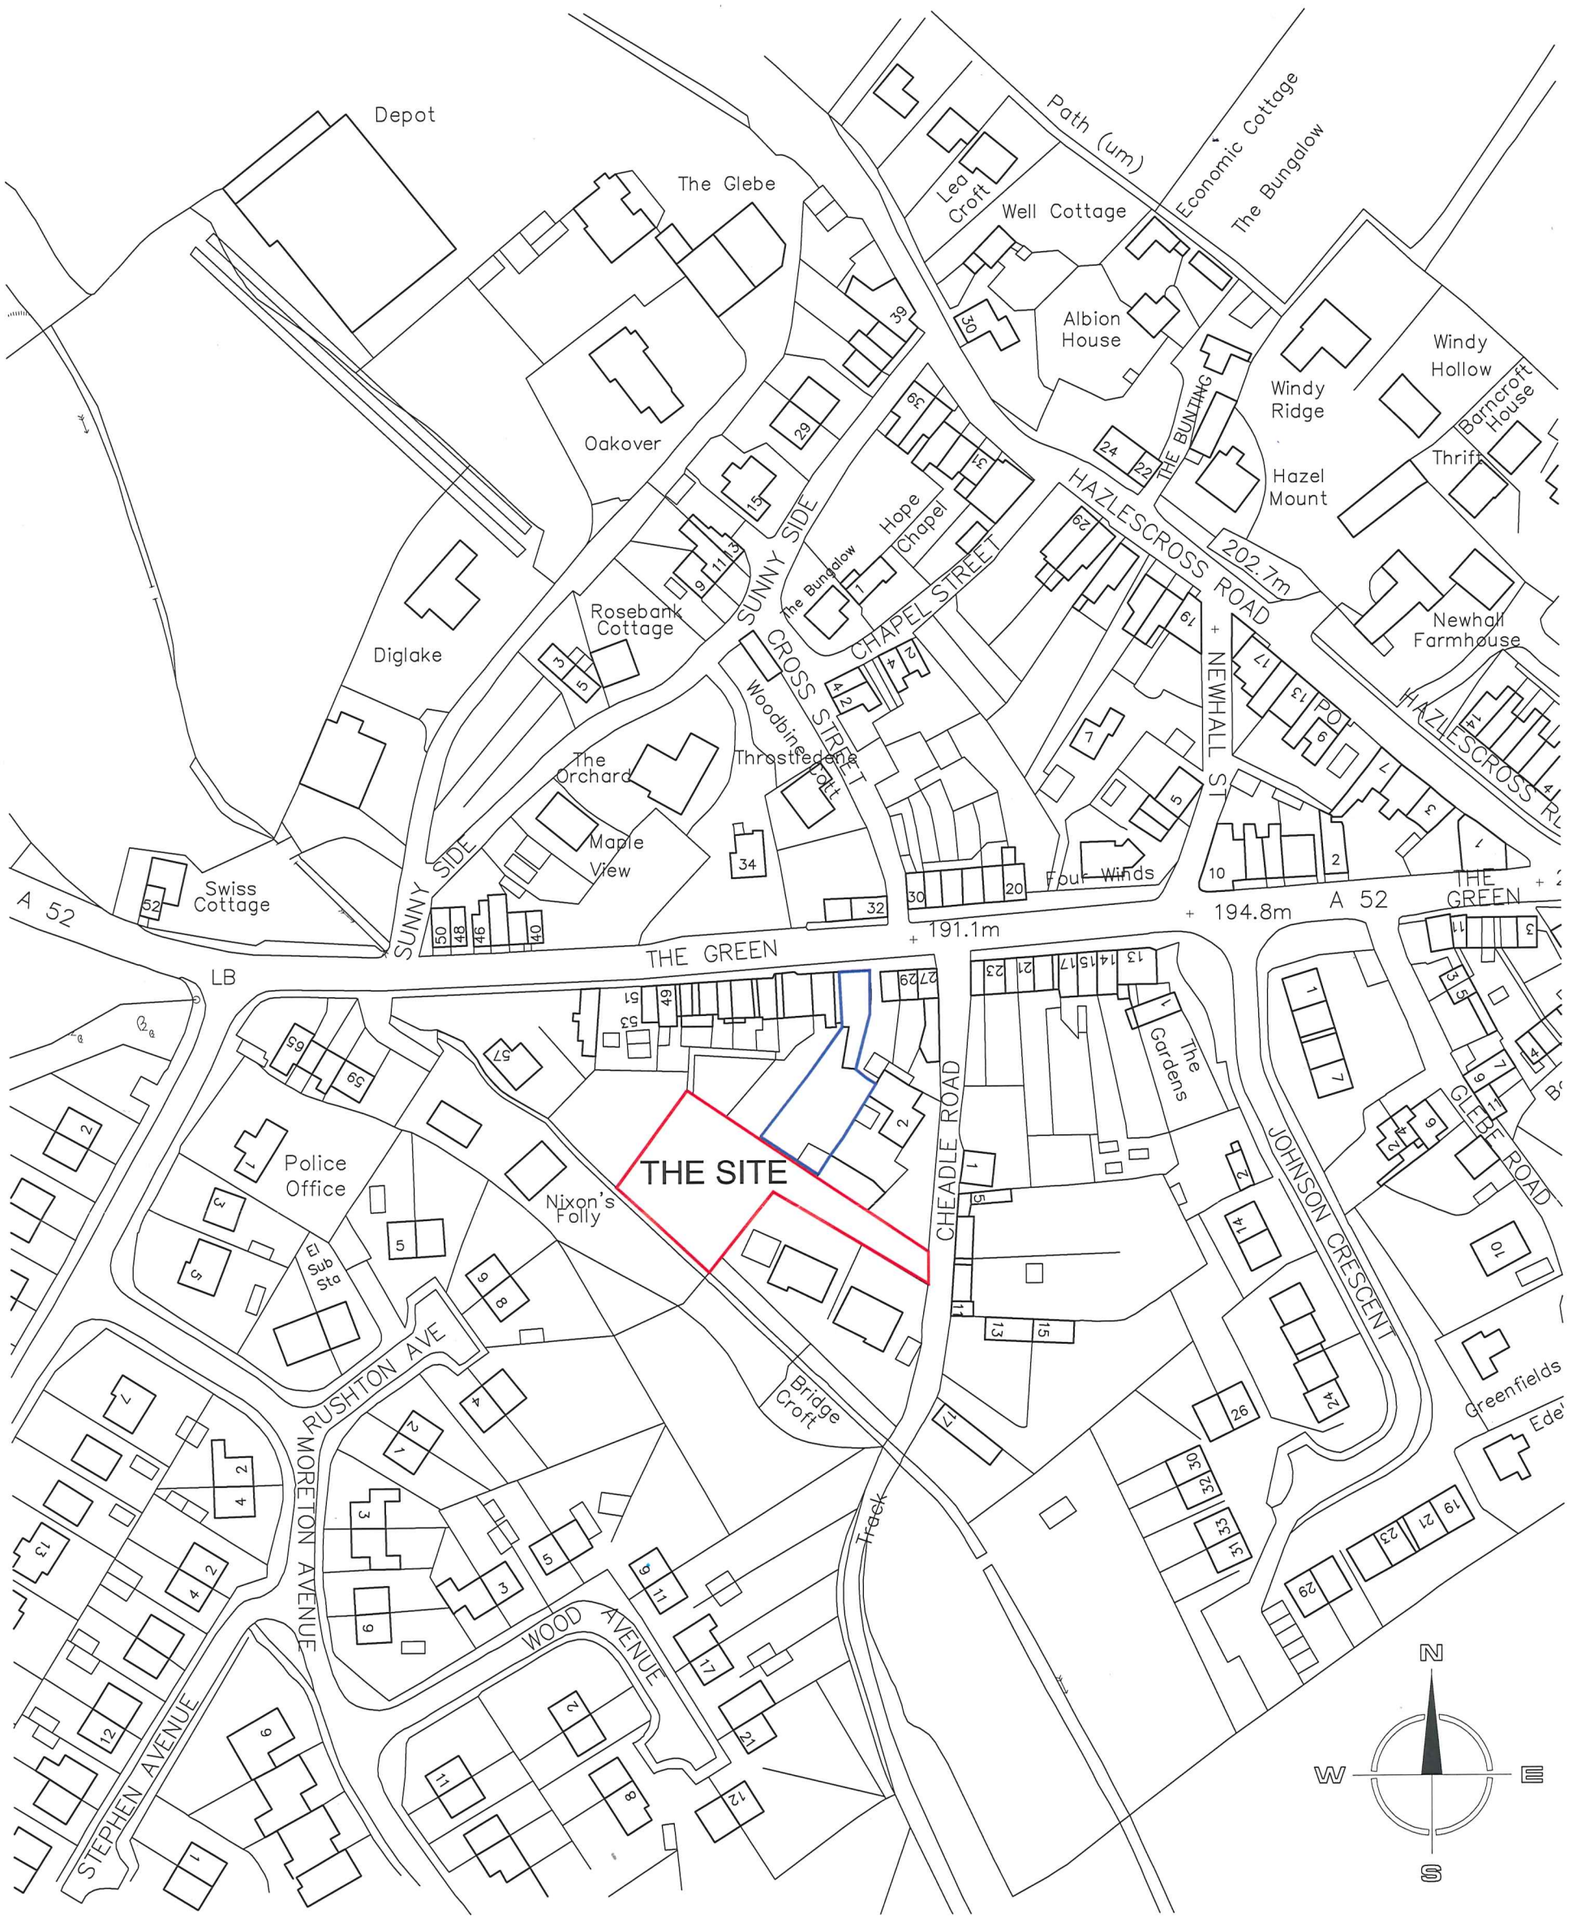

Mr & Mrs Hewitt
33 The Green
Kinglsey
Staffordshire
ST10 2AG

09/01221/FUL 23 DEC 2009 - SMS

SITE LOCATION PLAN

DRAWING NUMBER: AP 0 01 REVISION: A
Scale: 1:1250 at A3
Date: DECEMBER 2009