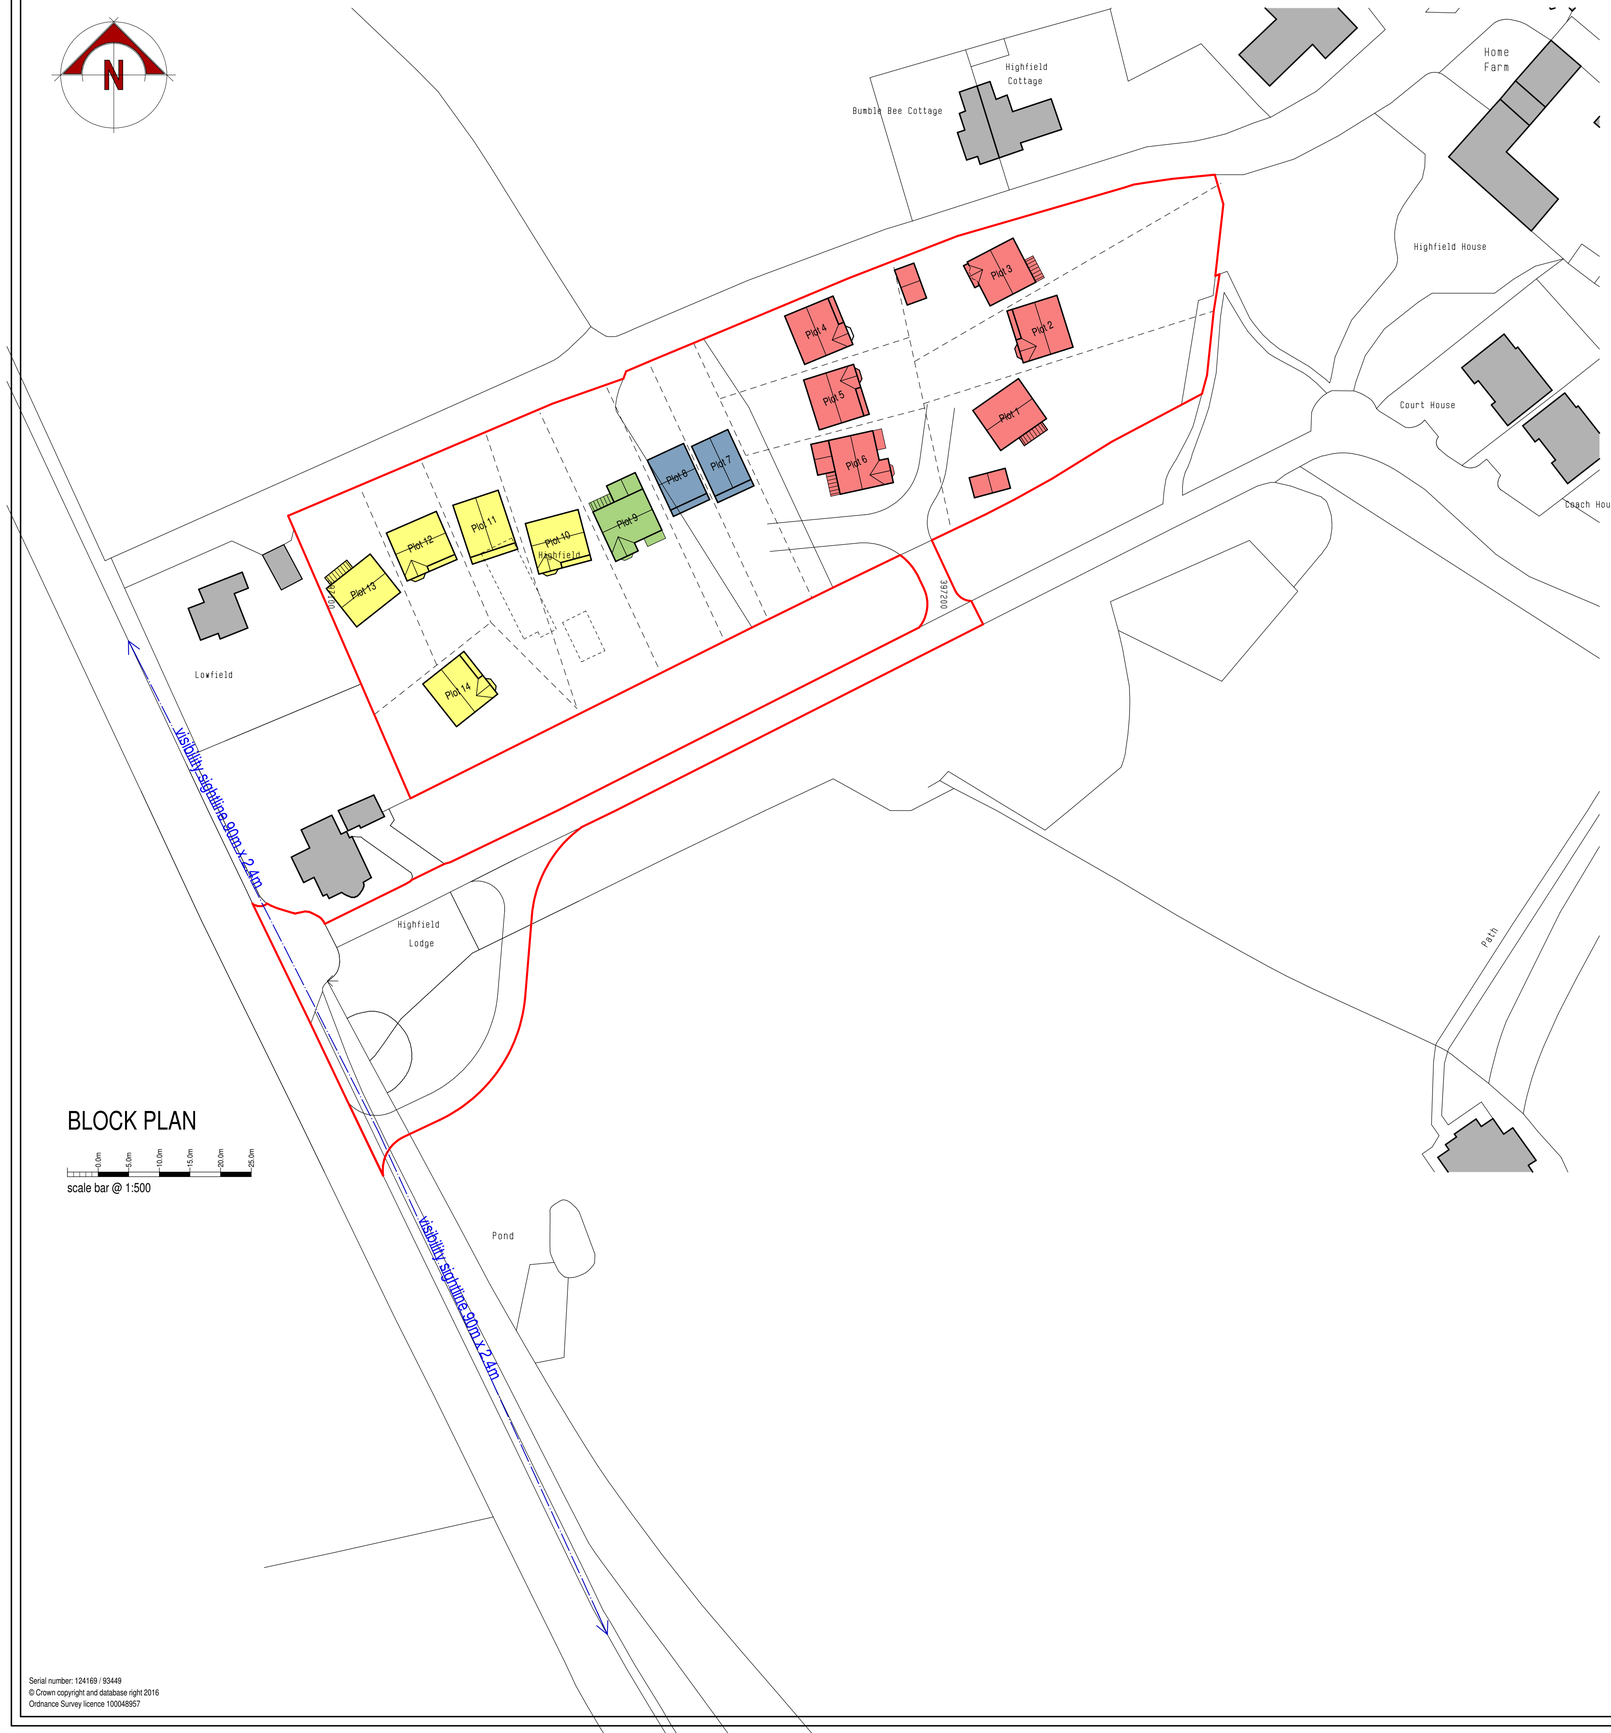

BLOCK PLAN

0.0m 5.0m 10.0m 15.0m 20.0m 25.0m

scale bar @ 1:500

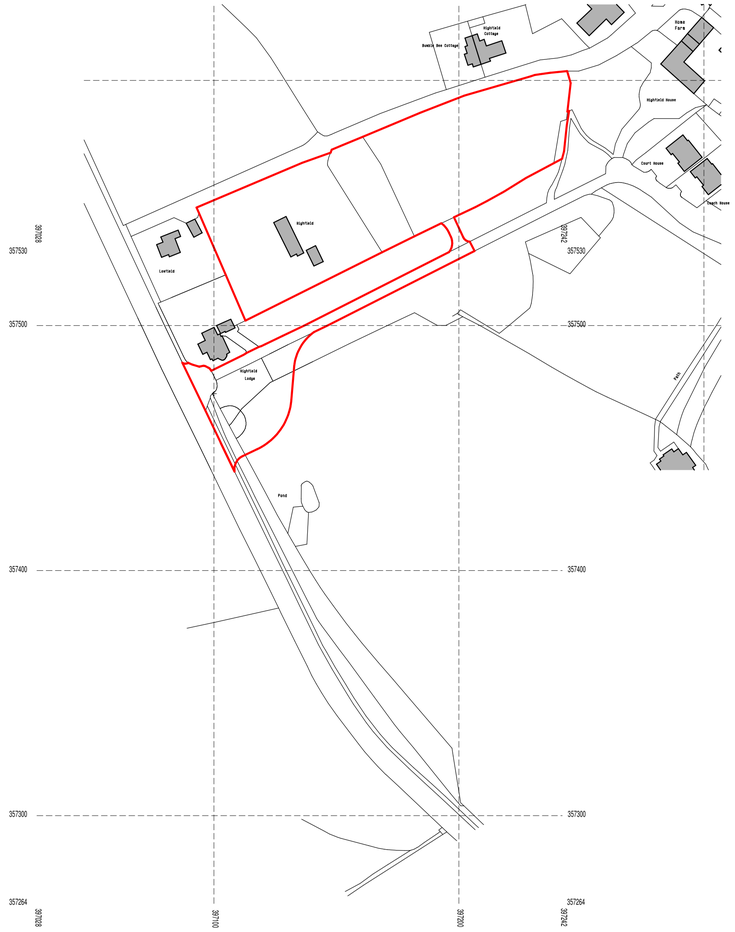

LOCATION PLAN

0.0m 10.0m 20.0m 30.0m 40.0m 50.0m

scale bar @ 1:1250

Serial number: 124169 / 93449
© Crown copyright and database right 2016
Ordnance Survey licence 100048957

Mr D Allen

OUTLINE APPLICATION FOR
HIGHFIELD,
LEEK,
STAFFORDSHIRE,
ST13 8SG

PLANNING PROPOSAL (INDICATIVE)
LOCATION + BLOCK PLAN

Date	Sheet	Scale
MAY 2016	A1	1:1250 + 1:500
Drg No.	Rev.	Drawn
2016-2149-01	B	NAW

A - 05/06/2016 - ADDITIONAL HOUSING ADDED. RED-EDGE AMENDED.
B - 20/09/2017 - NEW SCHEME IMPLEMENTED. RED-EDGE AMENDED TO SUIT.

SAMMONS Architectural LIMITED
Chartered Institute of Architectural Technologists Registered Practice
10 Cawdry Buildings, Fountain Street, Leek. ST13 6JP
Telephone: 01538 386002
E-mail: info@sammonsltd.co.uk
Web: www.sammonsltd.co.uk

This drawing is copyright.
All dimensions must be checked prior to commencement.