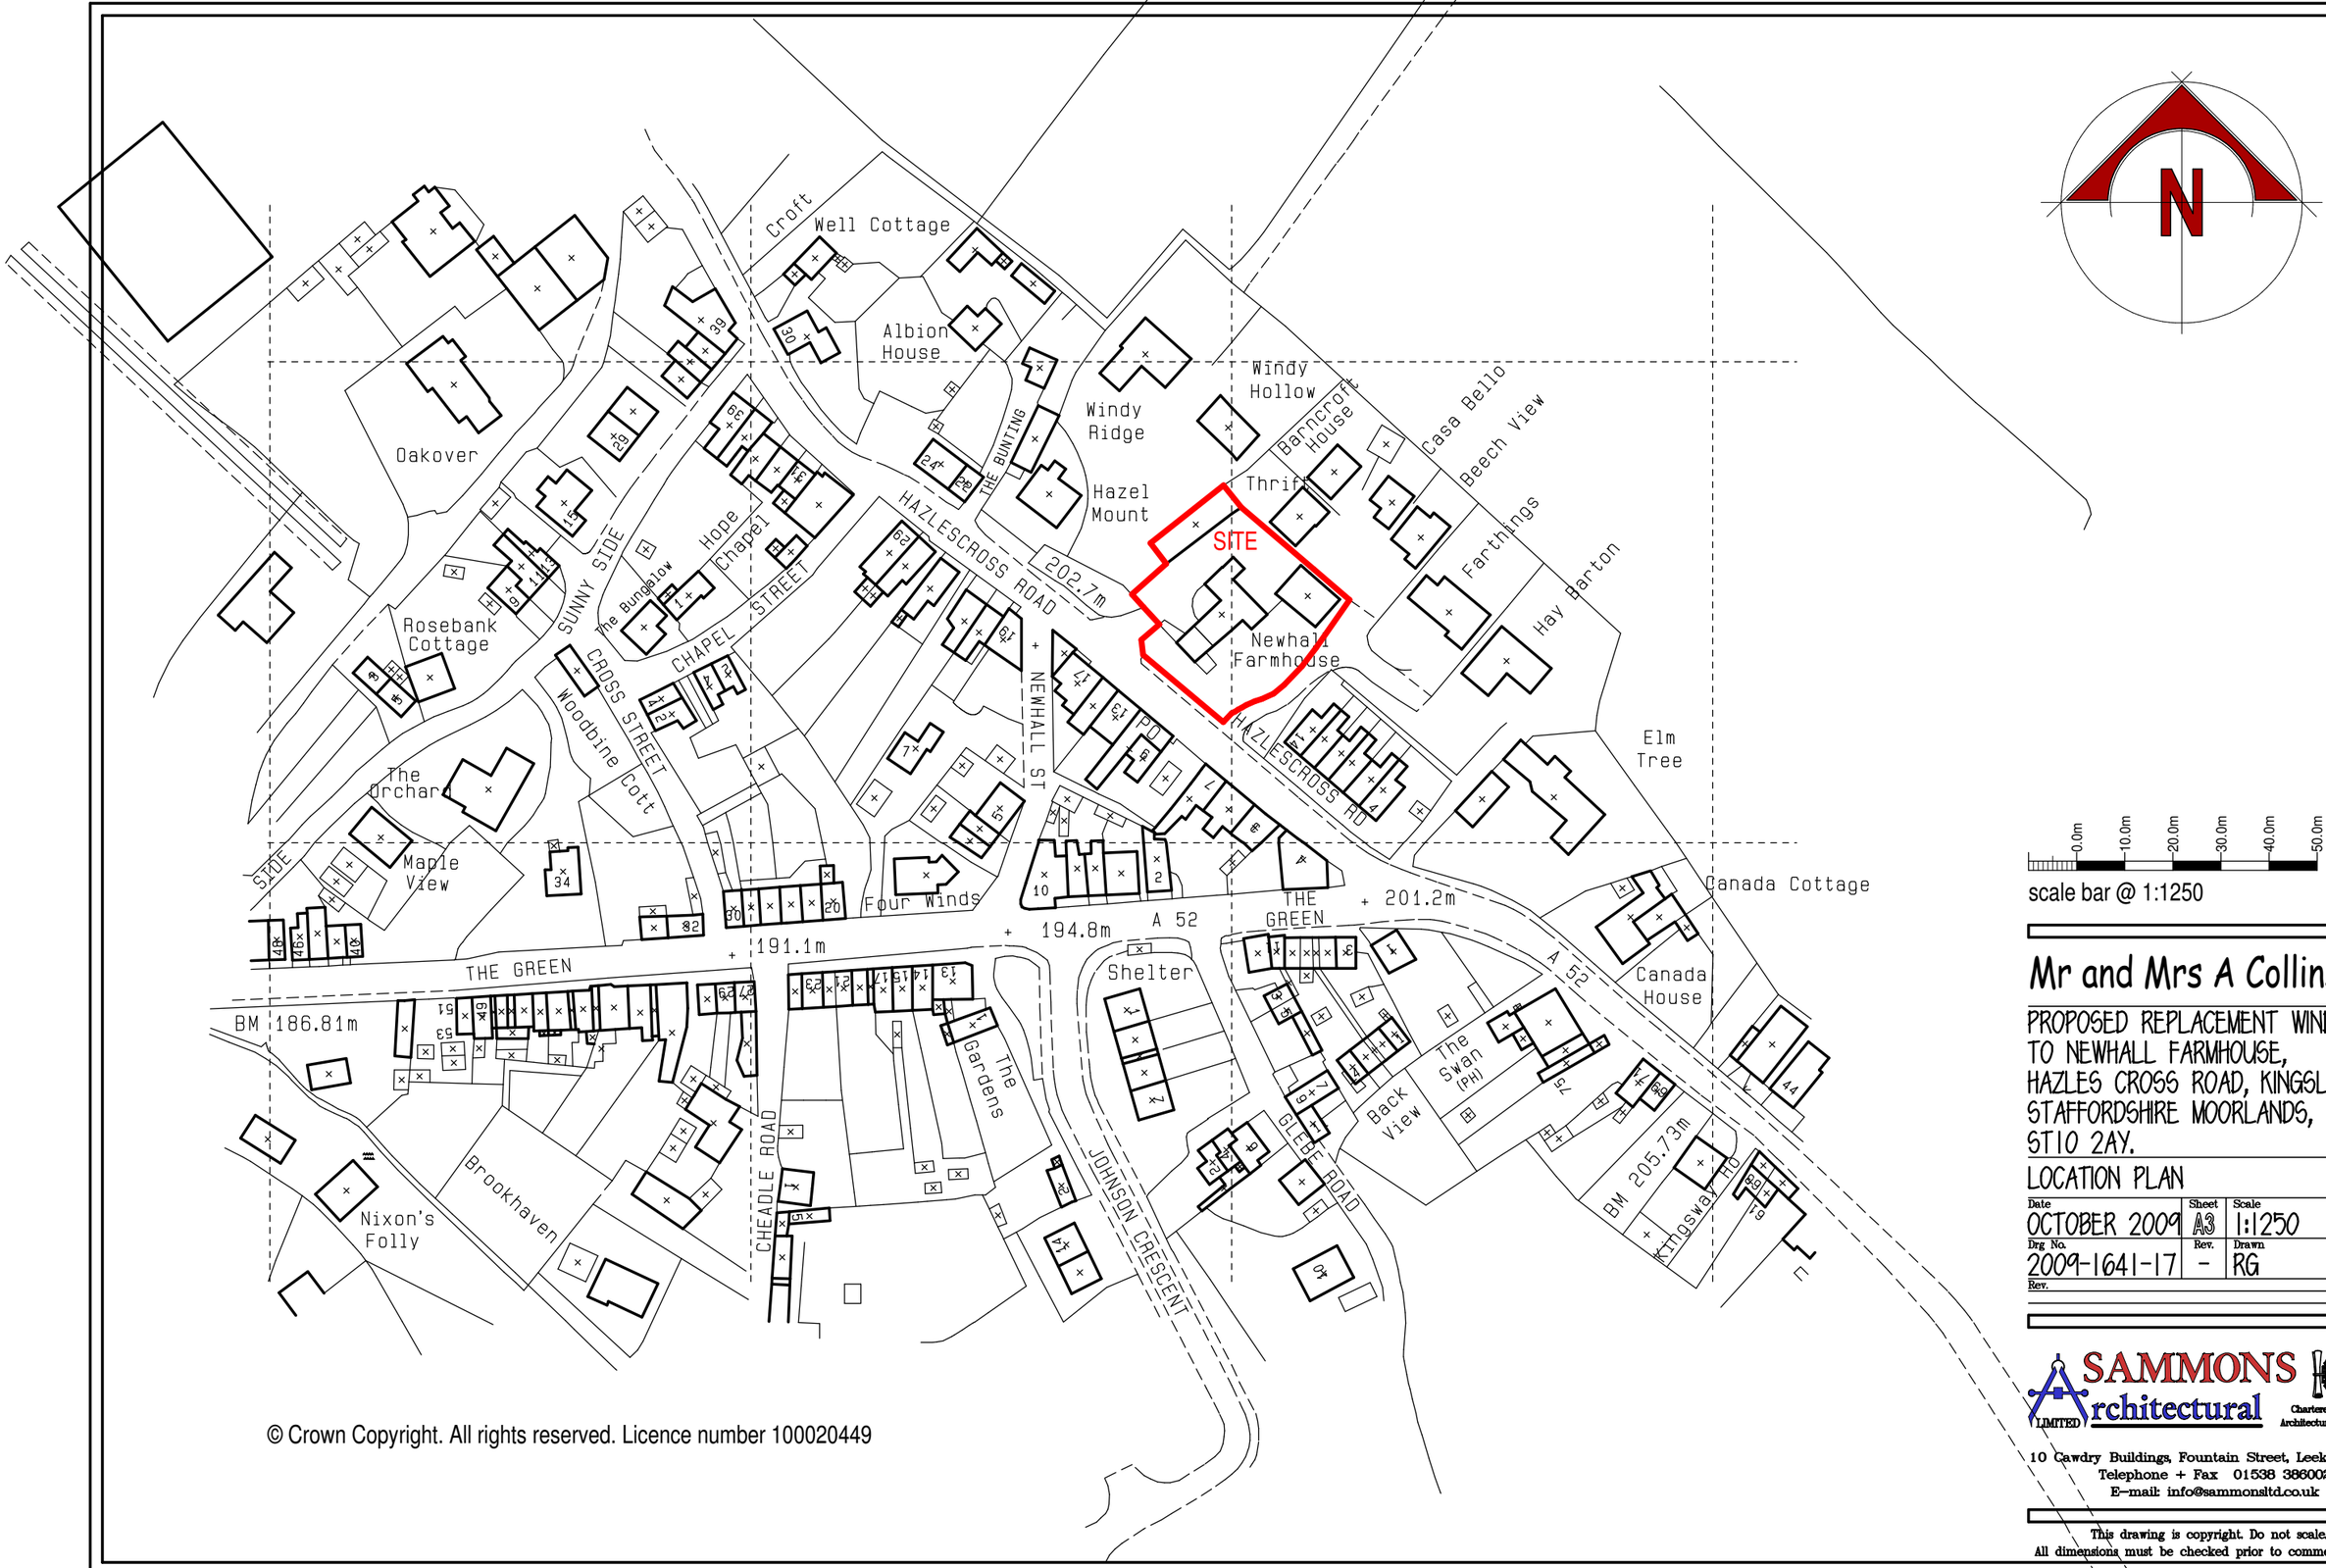

scale bar @ 1:250

© Crown Copyright. All rights reserved. Licence number 100020449

Mr and Mrs A Collins

PROPOSED REPLACEMENT WINDOWS TO NEWHALL FARMHOUSE, HAZLES CROSS ROAD, KINGSLEY, STAFFORDSHIRE MOORLANDS, ST10 2AY.

LOCATION PLAN

Date	Sheet	Scale
OCTOBER 2009	A3	1:1250
Drg No.	Rev.	Drawn
2009-1641-17	-	RG

Rev.

SAMMONS Architectural LIMITED
Chartered Institute of Architectural Technologists
10 Cawdry Buildings, Fountain Street, Leek. ST13 6JP
Telephone + Fax 01538 386002
E-mail: info@sammonsltd.co.uk

This drawing is copyright. Do not scale.
All dimensions must be checked prior to commencement.