Revision		Date
A	Removal of the door on the west elevation	31-07-2017 DS
B	material amendment / addition of labels	16-08-17 JAM
C	Addition of fire escape / roof lights and front sliding door	01-09-17 DS

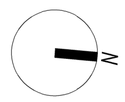

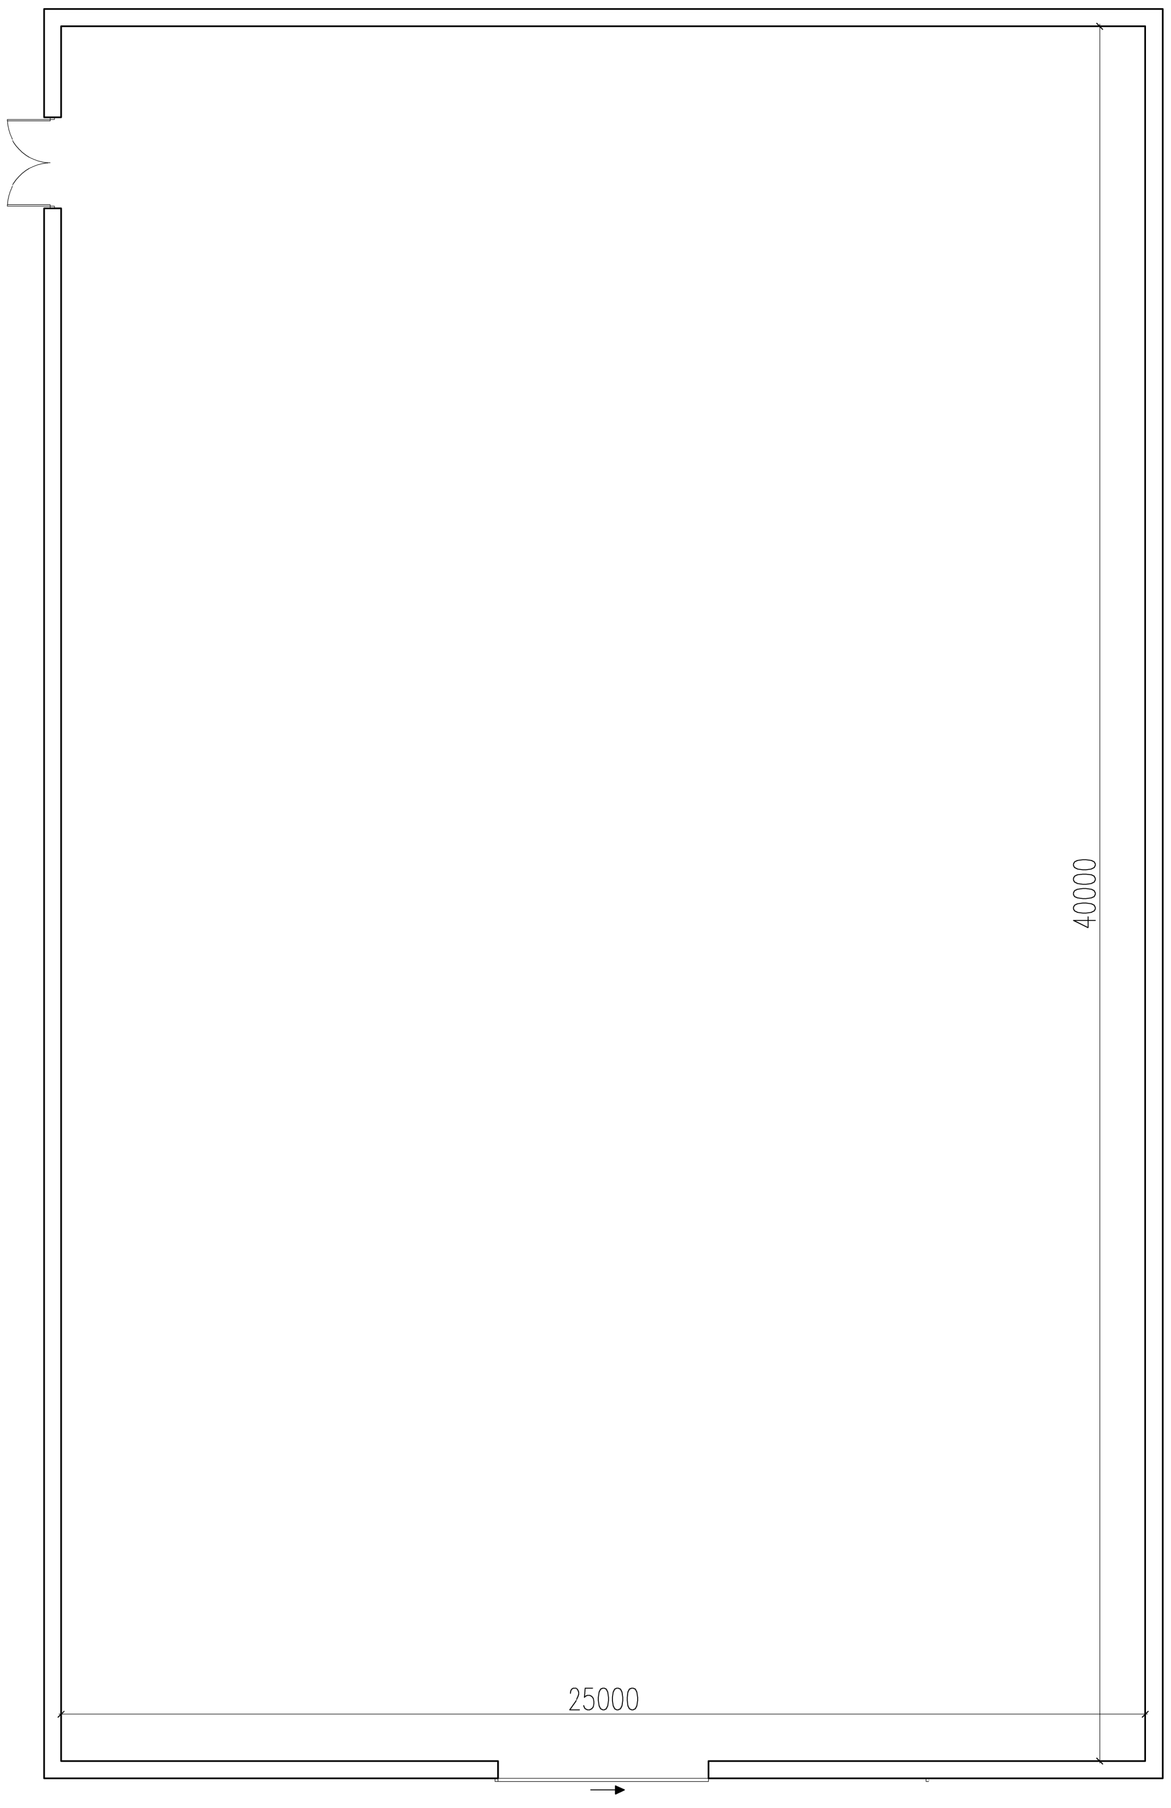

Yorkshire boarding at eaves

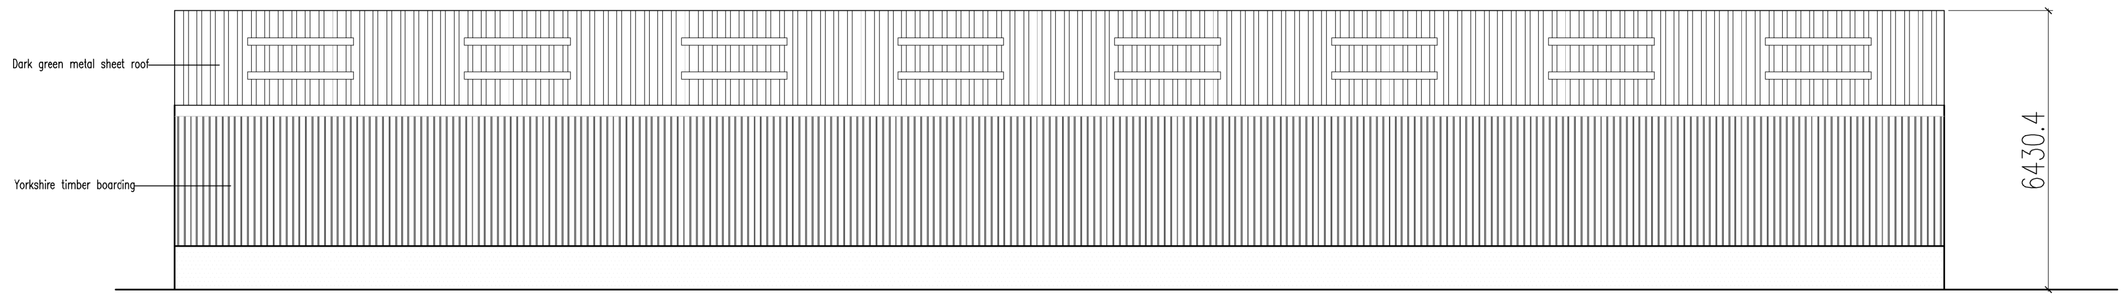

North Elevation | as proposed

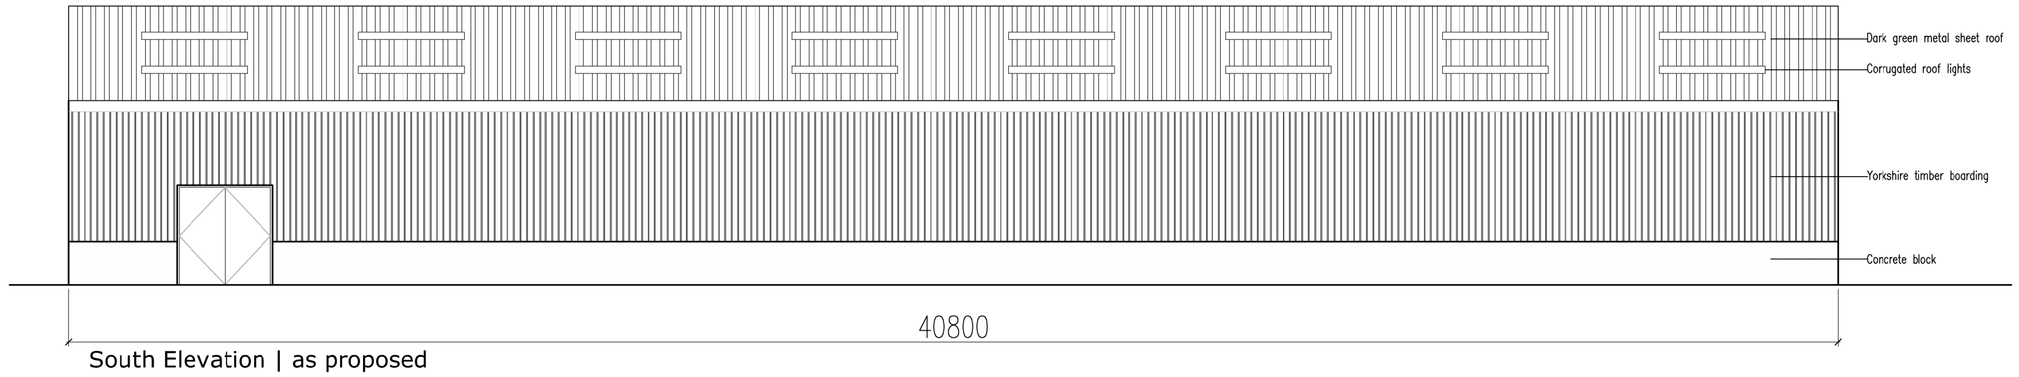

South Elevation | as proposed

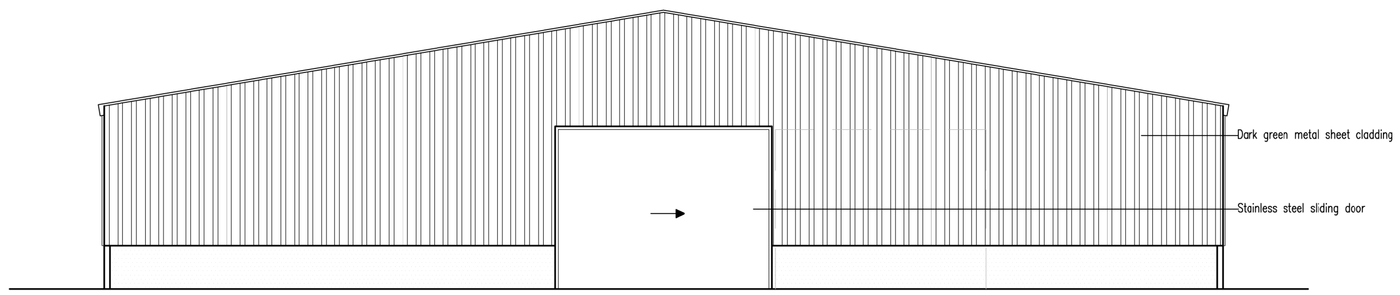

East Elevation | as proposed

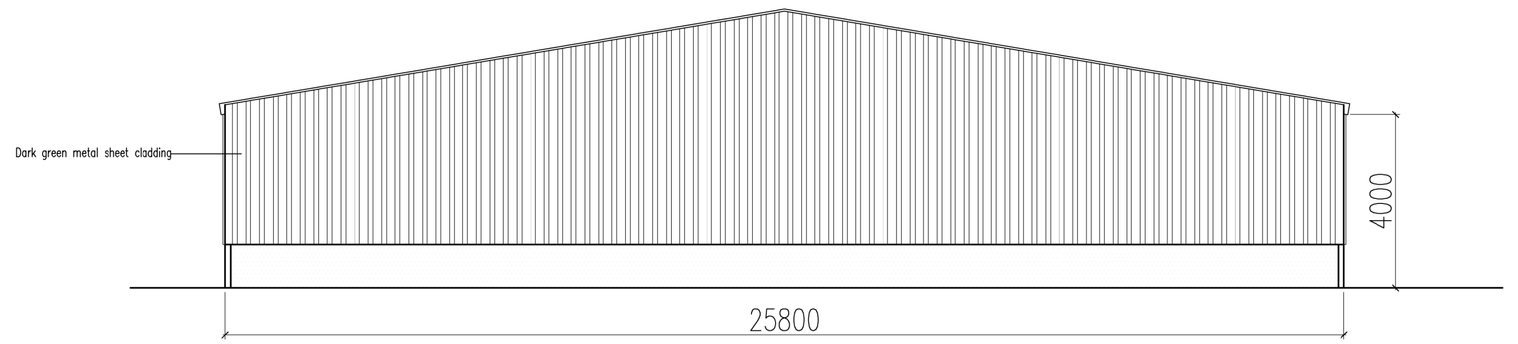

West Elevation | as proposed

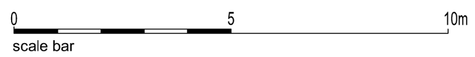

scale bar

PlanningDesign

Second Floor, Suite 3
Woburn House
Vernon Gate
Derby
DE1 1UL

Tel: 01332 347 371
Fax: 01332 347 555
E-mail: info@planningdesign.co.uk

CLIENT
Mr R Dale

STATUS:
PLANNING

PROJECT DESCRIPTION:
Proposed covered menage at
Lodgedale Farm,
Hollington,
Staffordshire,
ST10 4HS

DRAWING TITLE:
Floor plans and elevations as proposed

DRAWN BY:	CHECKED BY:
DS	JM
DRAWING NUMBER:	REVISION:
005	C
SCALE:	DATE:
1:100 @A1	July 2017

DRAWING REF:
1408-005C

© COPYRIGHT EXISTS ON THE DESIGNS AND INFORMATION SHOWN ON THIS DRAWING: The Contractor must verify all dimensions on site before making shop drawings or commencing work of any kind. No dimensions to be scaled from this drawing. Architect to be notified of any discrepancies in dimensions immediately