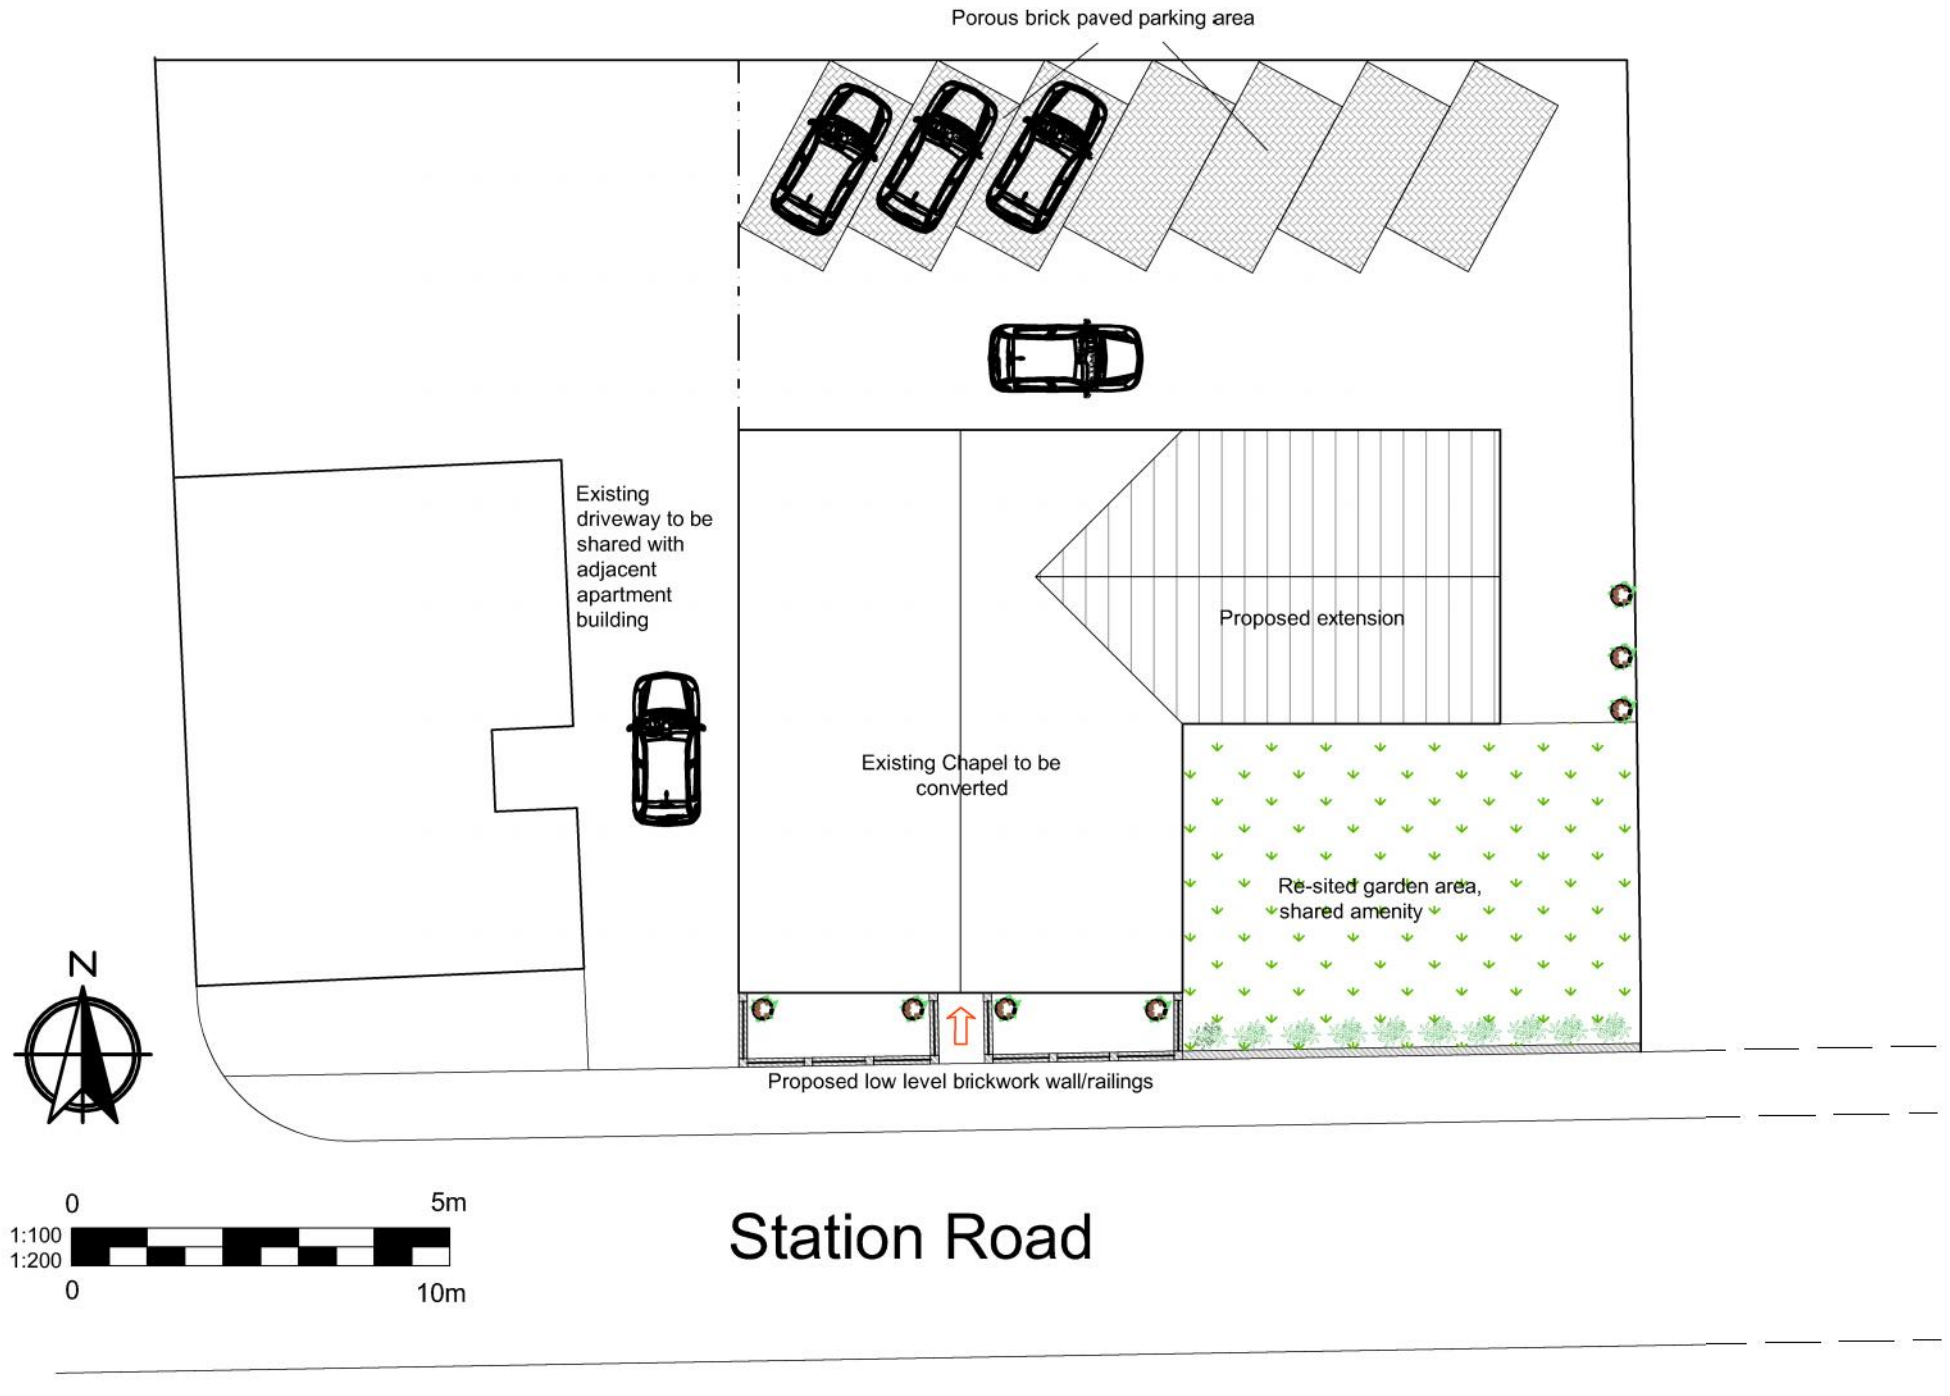


Proposal:
Conversion and extension of former chapel to 7No. apartments

Client:
Yasser Heald

Address:
Wesleyan Chapel, Station Road, Biddulph, Staffordshire. ST8 6BS

Scale:
1 : 200 at A3

Date:
15th July 2017

Drawing:
2017/09/03

arcasa design
architectural | structural | technical
66 Malmesbury Park, Sandymoor, Runcorn, Cheshire. WA7 1XD
t 01928 571 710 e steven@arcasadesign.co.uk
m 07747 833 105 w www.arcasadesign.co.uk