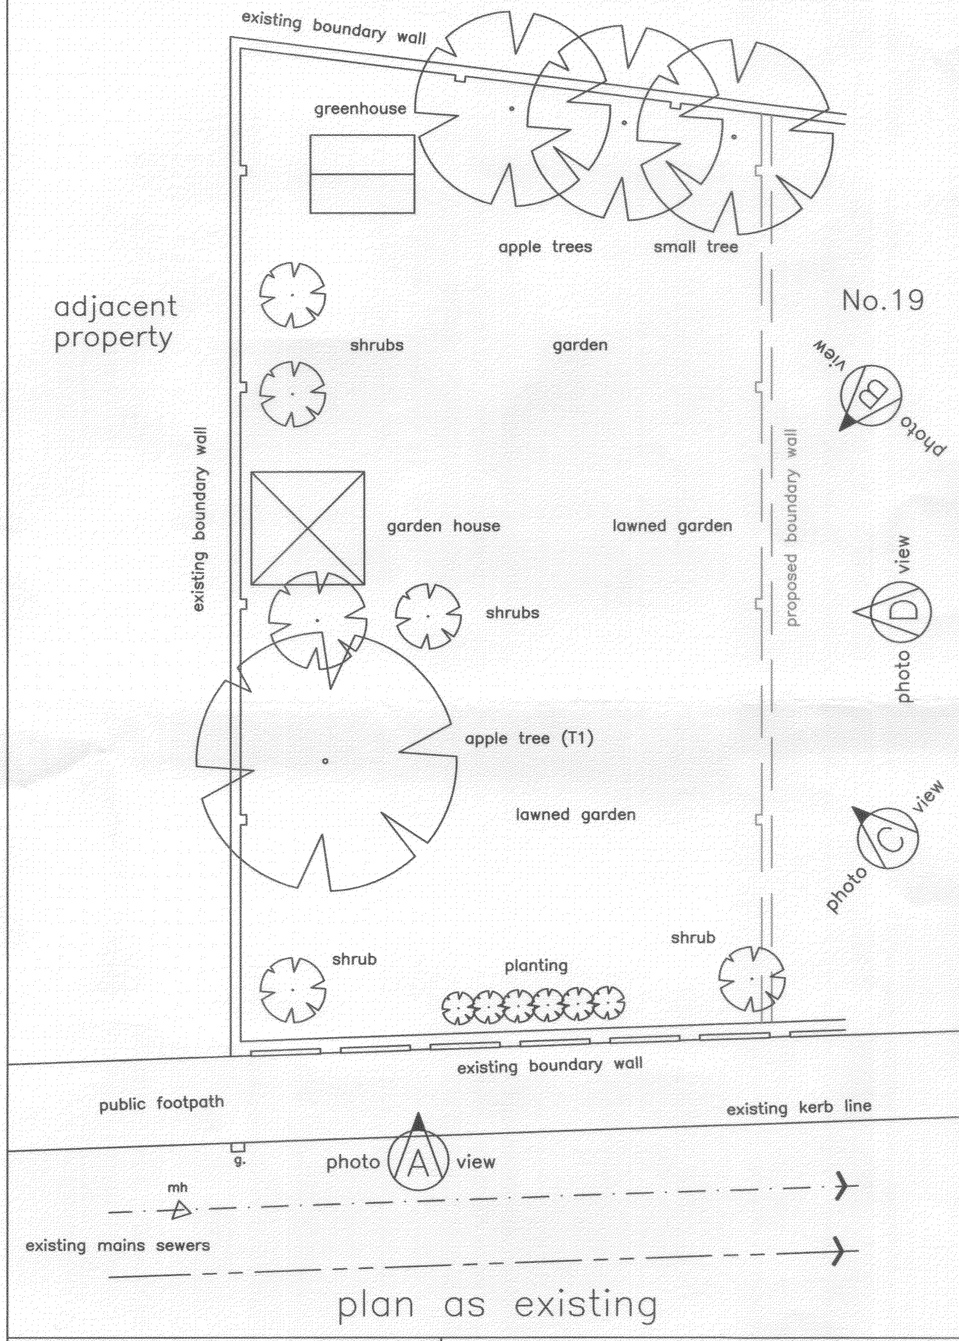

plan as existing

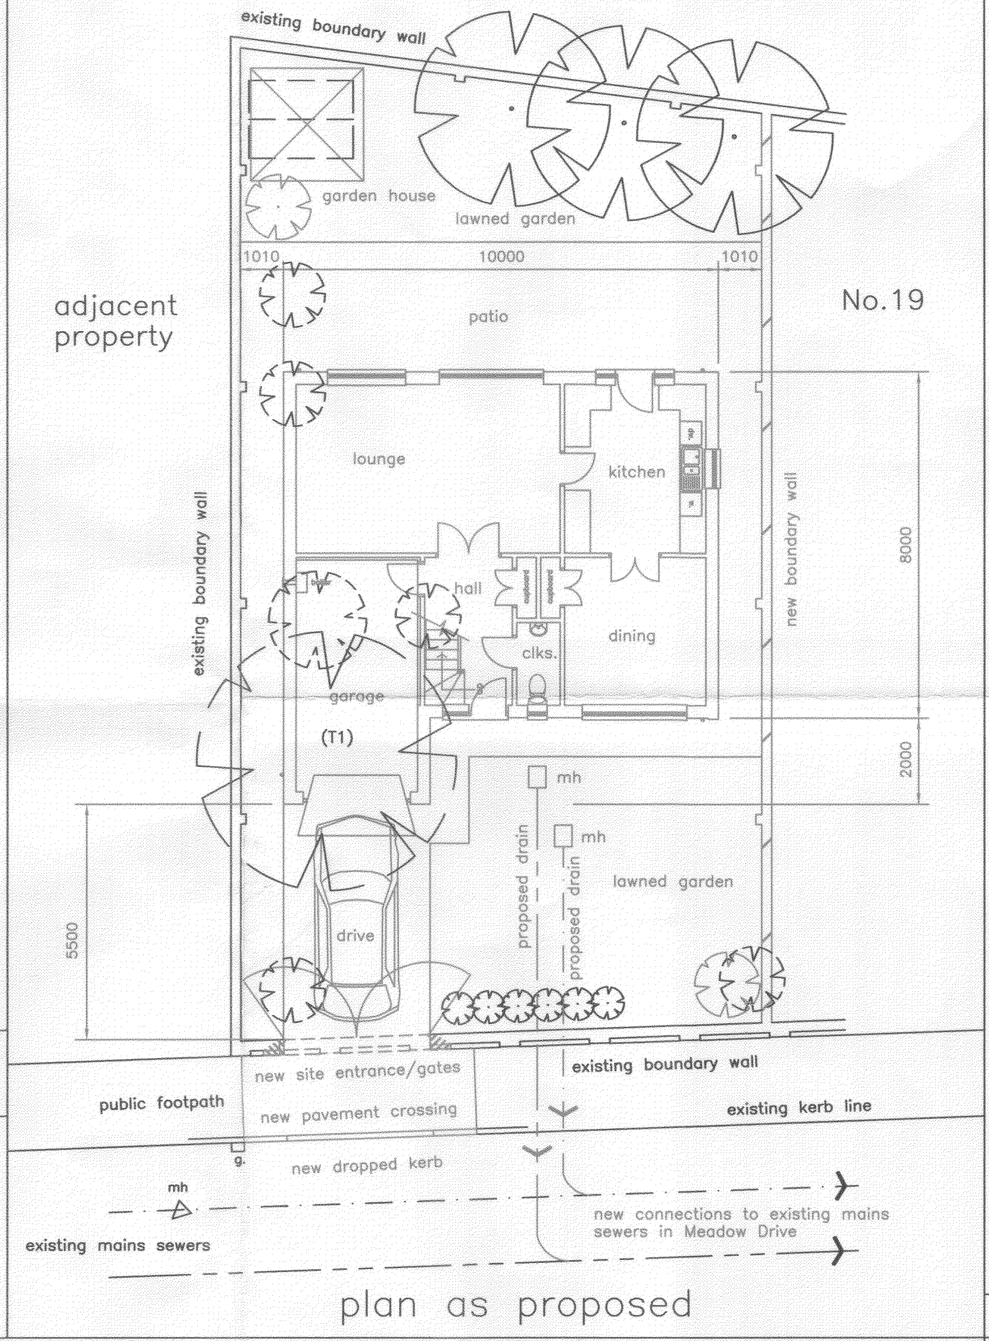

plan as proposed

notes

existing trees & shrubs to be removed shown dotted

refer to separate sheets for details of photo views of existing site

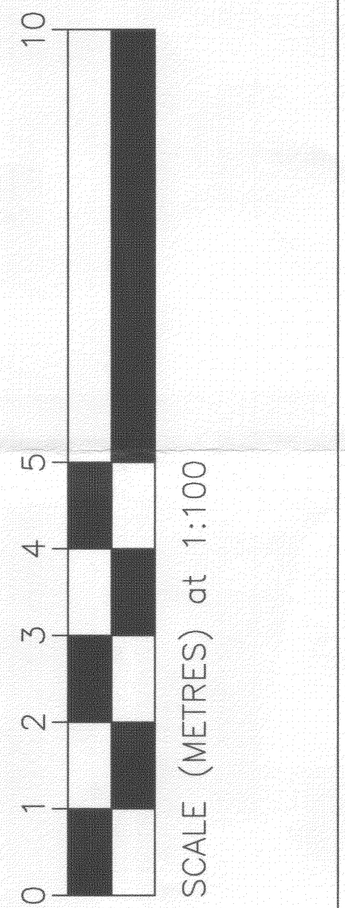

scale added	a

mod. a scale : 1:100 A2	proposed dwelling on land adjacent to : 19 meadow drive, cheadle.	site plans July 2017 drawing number 4a