

REAR ELEVATION

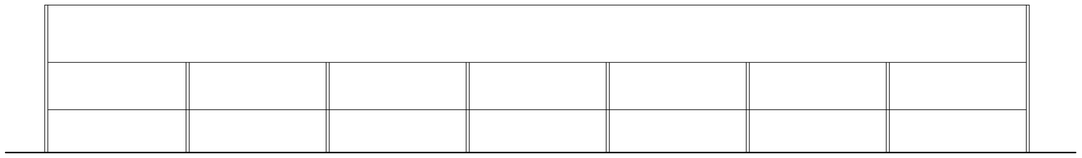

EXISTING REAR ELEVATION

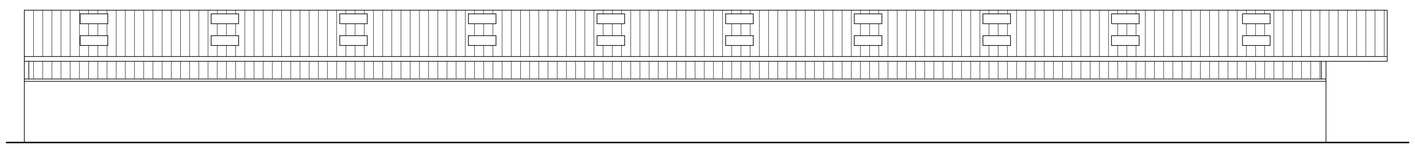

FRONT ELEVATION

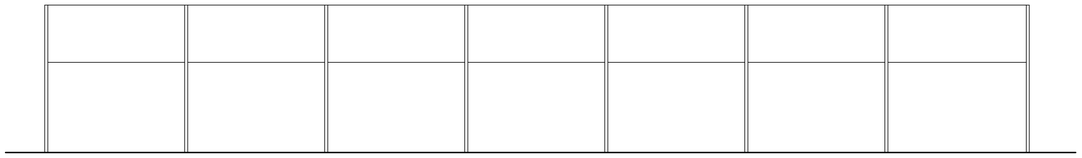

EXISTING FRONT ELEVATION

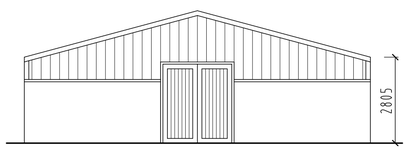

SIDE ELEVATION

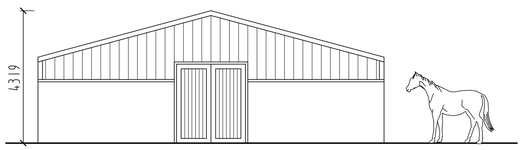

SIDE ELEVATION

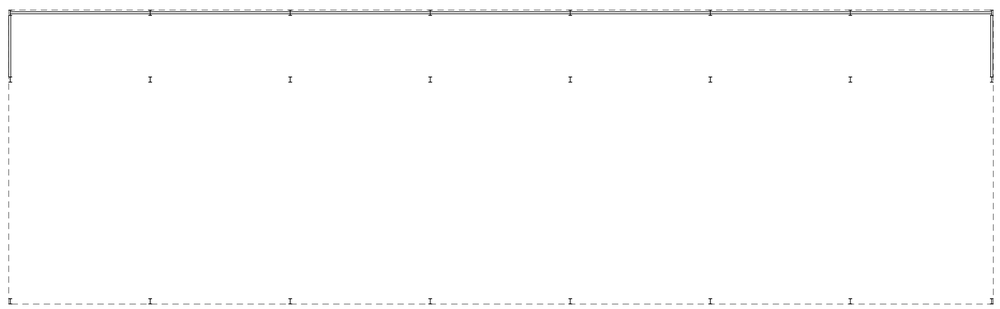

EXISTING GROUND FLOOR PLAN OF
AGRICULTURAL SHED TO BE TAKEN DOWN

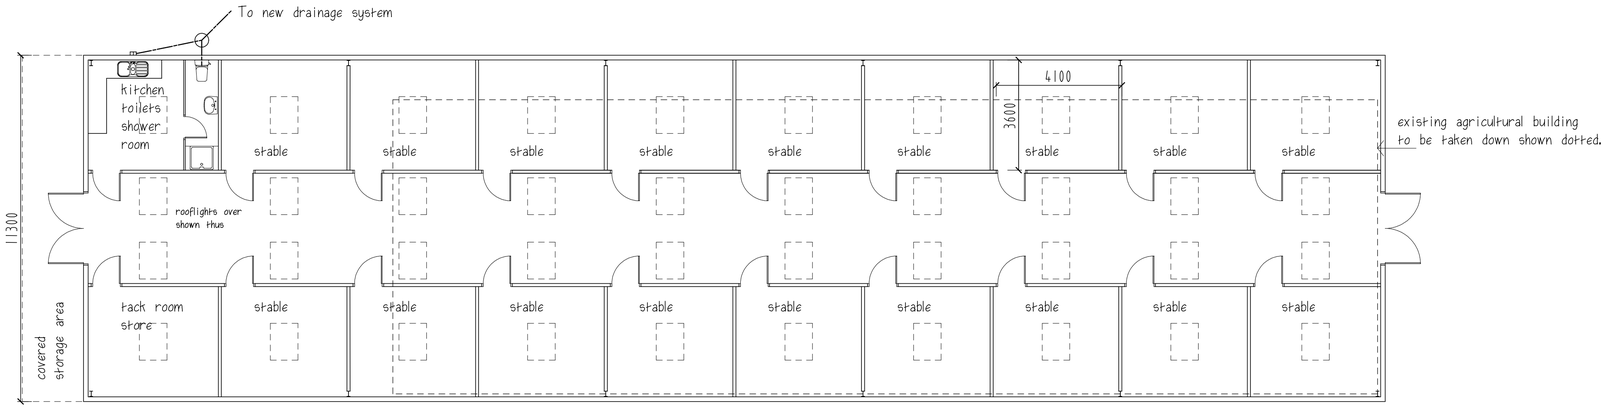

PROPOSED GROUND FLOOR PLAN

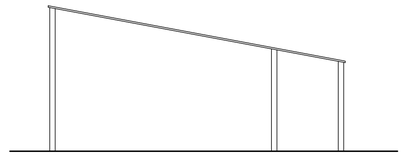

EXISTING SIDE ELEVATION

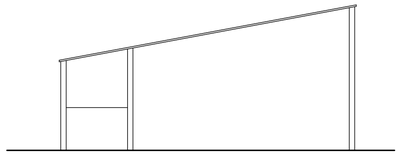

EXISTING SIDE ELEVATION

50 X 30M MENAGE

REFER ALSO SITE PLAN

ARCHITECTURAL & ASSOCIATED SERVICES

Mill House
Springs Bank
Bagnall
Stoke-on-Trent
Staffs
ST9 9JR
01782 504950

CLIENT
MR. S. GALLOWAY
HARDIWICK FARM
CAVERSWALL COMMON, CAVERSWALL

CONTRACT
PROPOSED STABLES AND MENAGE
WITH ASSOCIATED CAR PARKING

TITLE
PLANS AS EXISTING AND
PROPOSED

SCALE
1:100

DRAWN

DATE

CHECKED

DRWG NO:
1720-01

REV