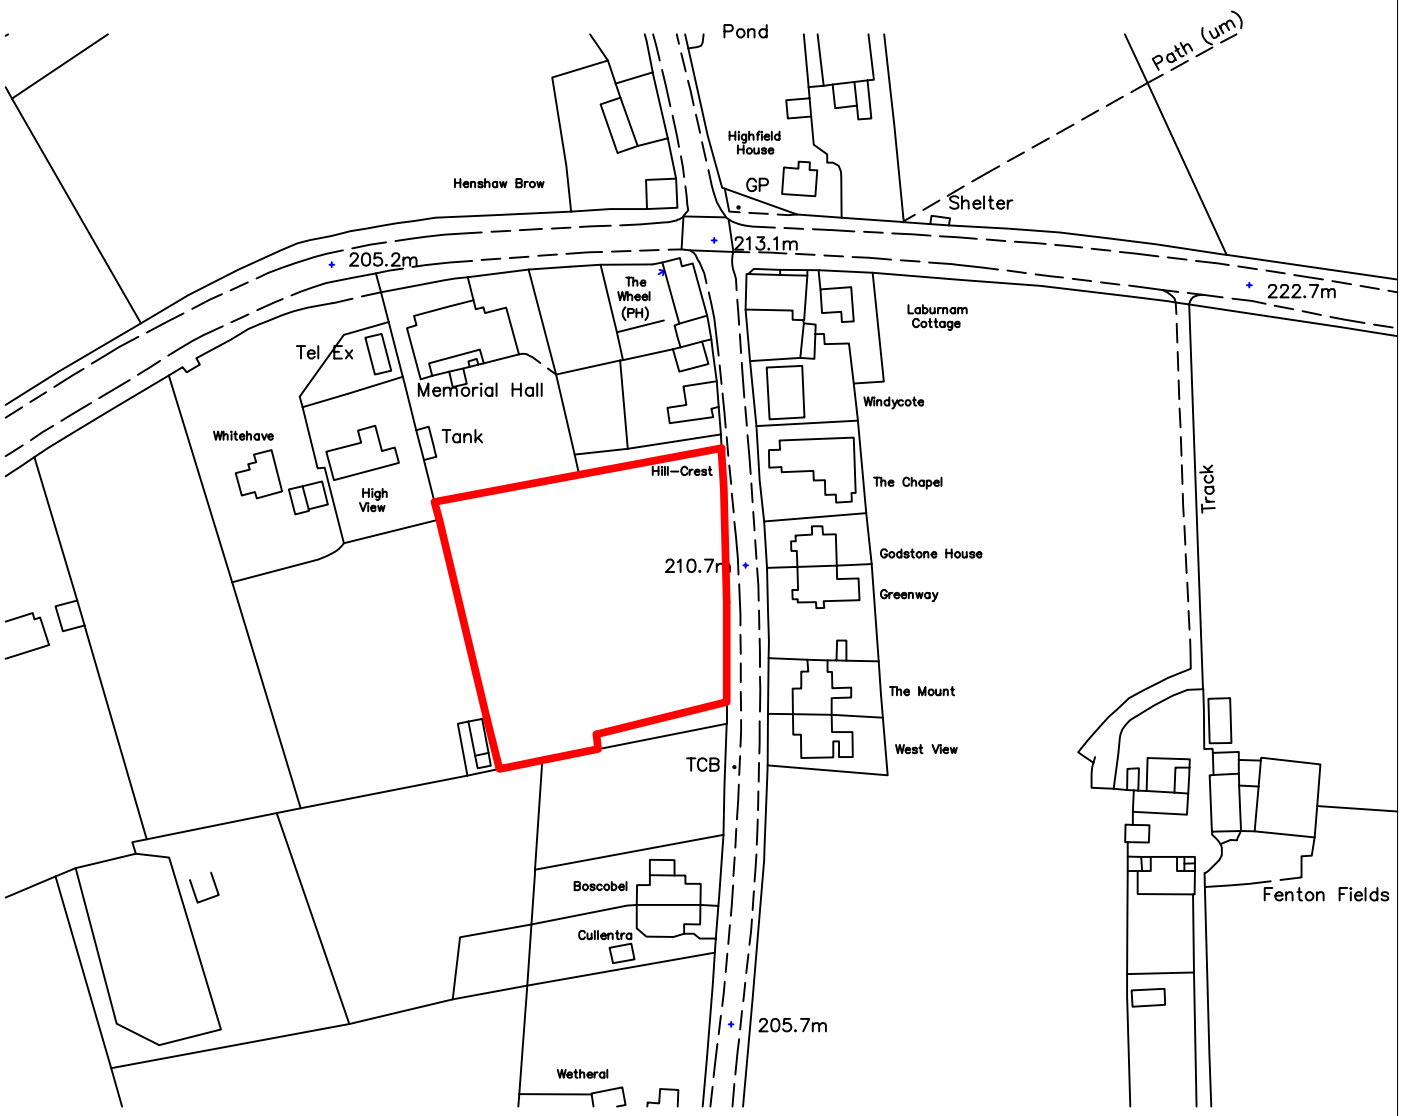

Ordnance Survey (c) Crown Copyright 2017. All rights reserved. Licence number 100022432

LAND TO THE WEST OF SUTHERLAND ROAD, LONGSDON. LOCATION PLAN

Drawing No. 645-1 **Scale - 1:1250** **Paper size: A3** **Date: 13 September 2017**

N

KEN WAINMAN ASSOCIATES Ltd, 31A St. Edward Street, Leek, Staffs, ST13 5DN