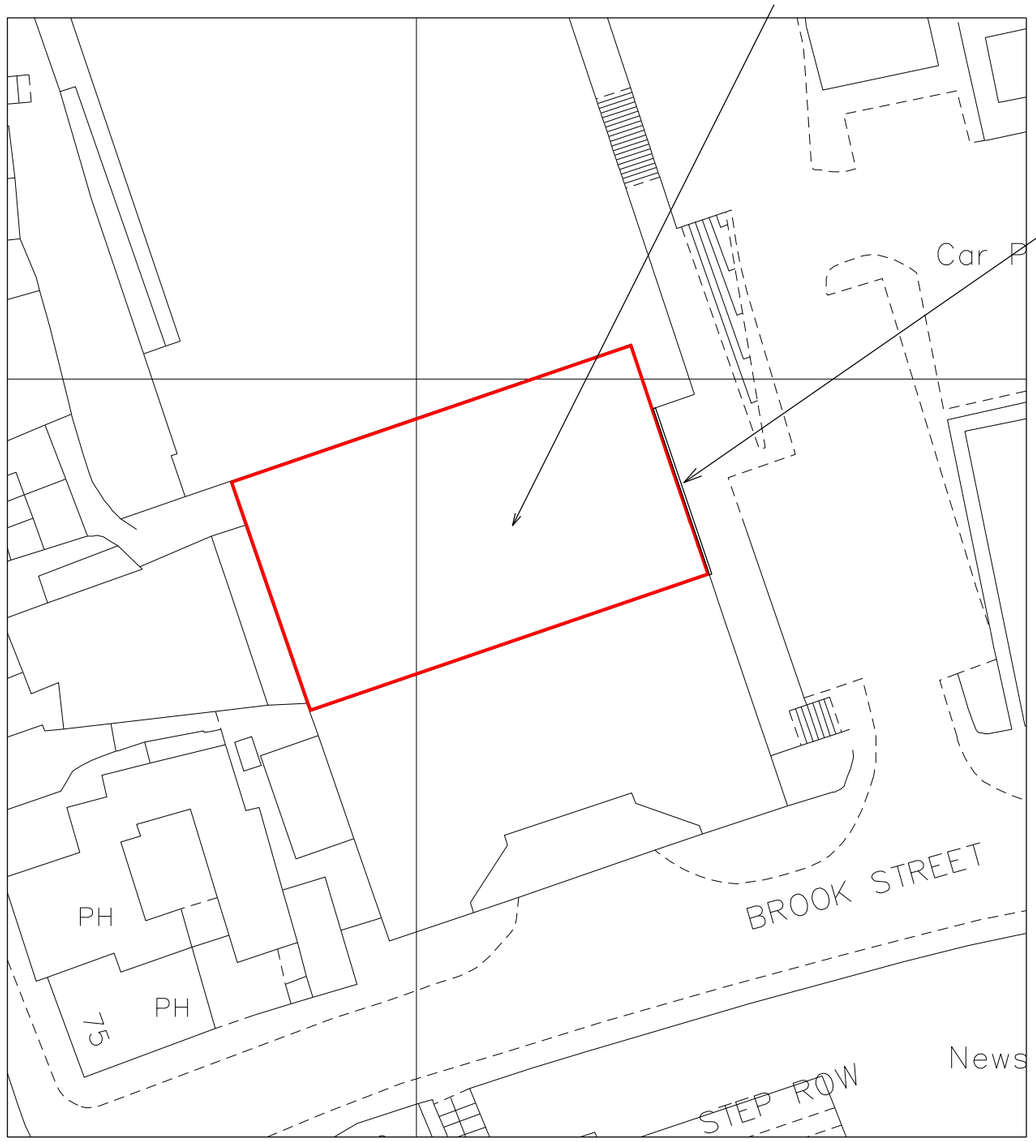

BLOCK PLAN
SCALE 1:500

5 0 10M 20 30 40 50

SCALE BAR 1:500

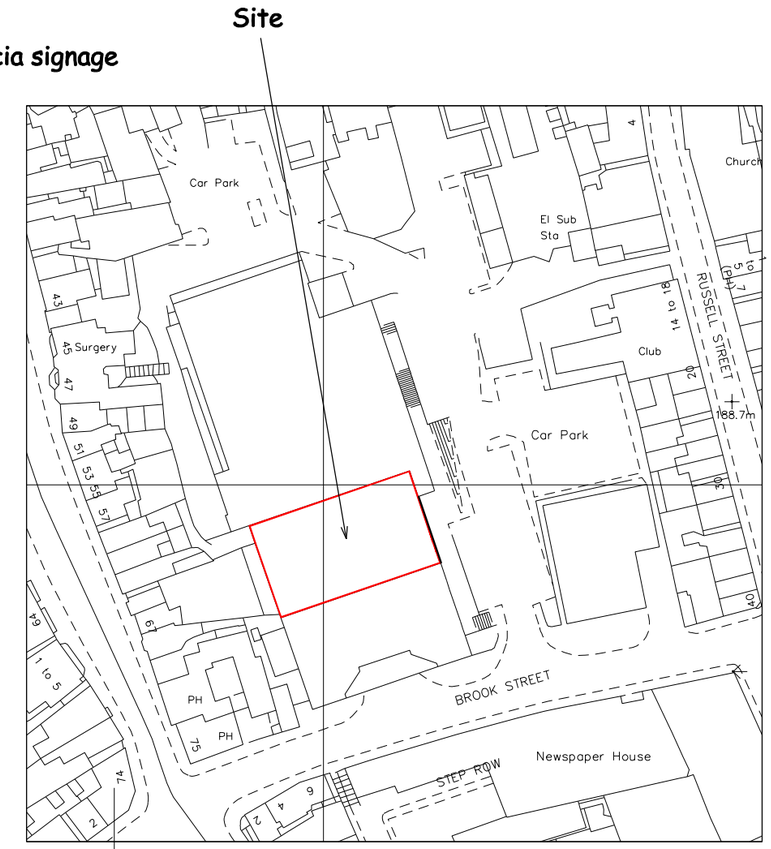

NORTH

SITE LOCATION PLAN
SCALE 1:1250

5 0 10M 20 30 40 50 60 70 80 90 100

SCALE BAR 1:1250

Ordnance Survey, Crown Copyright @ 2008, All Rights Reserved
License No. 100035607

Revision:

Drawn by:
RRDS LTD
Studio 1, 1st Floor The Ffwrwm,
High Street, Caerleon,
Newport NP18 1AG
Email: design@rrds.net
Telephone: 01873 881165
Fax: 01873 881343

RRDS LTD

Project:
Proposed Peacocks
Unit 2 Moorlands,
Brook Street,
Leek. ST13 5JE

Scale:	1:500/1250 @ A3
Date:	September 2017
Drawn:	RRDS

SITE/BLOCK PLAN

Drg No:
13PEA140/SP01