COPYRIGHT: ALL RIGHTS RESERVED.
THIS DRAWING MUST NOT BE REPRODUCED WITHOUT PERMISSION.

DIMENSIONS ARE IN MILLIMETRES UNLESS OTHERWISE STATED.















GROUND FLOOR PLAN (1:100)

TOTAL FLOOR AREA
638.3 SQ.M. - 6870 SQ.FT.

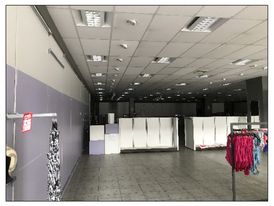


BASEMENT FLOOR PLAN (1:100)

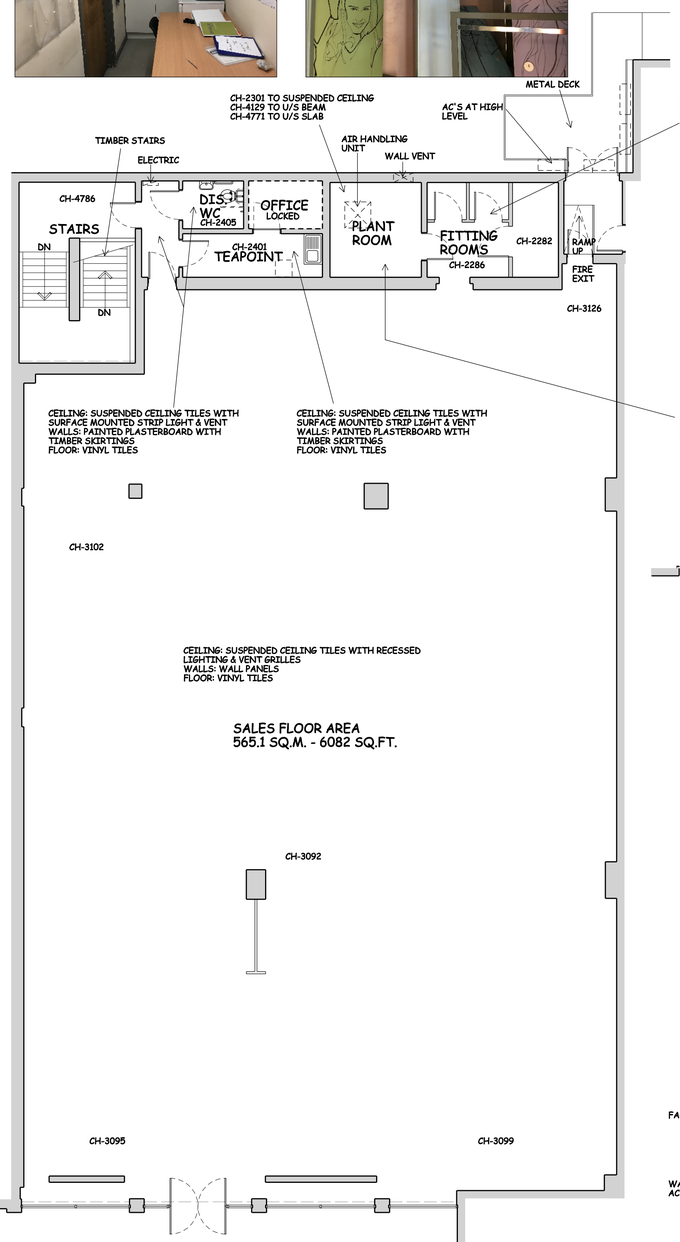TOTAL FLOOR AREA
210.9 SQ.M. - 2270 SQ.FT.




REAR ELEVATION (1:100)

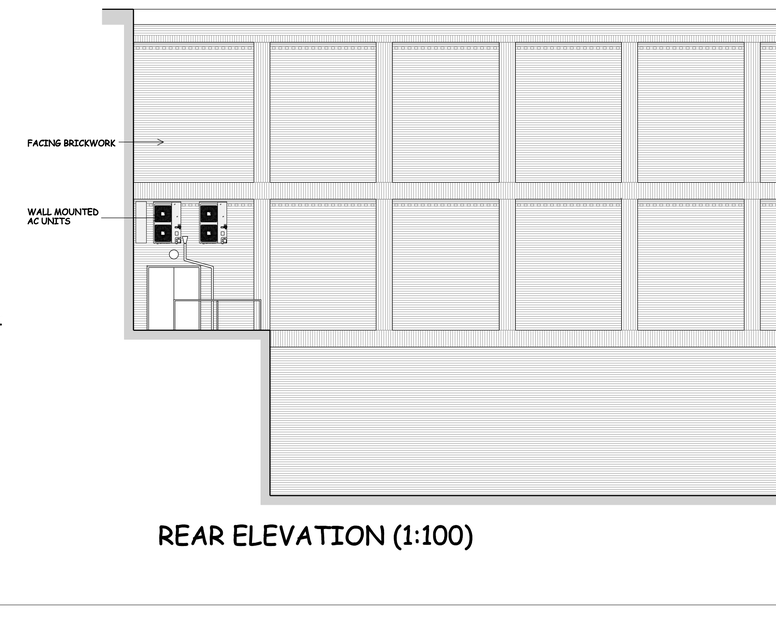


FRONT ELEVATION (1:100)







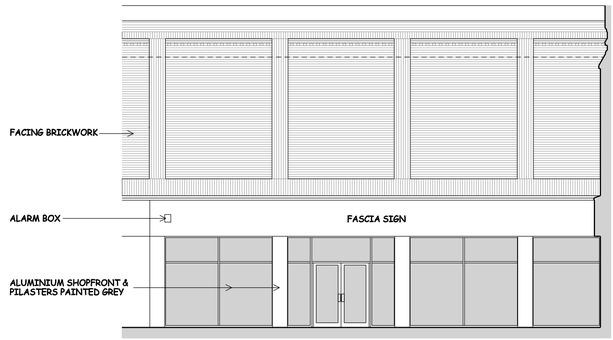







0.5 0 1.0 2.0 3.0 4.0 5.0
SCALE BAR 1:100

| Rev | Amendment | Date | Initials |
|---|---|---|---|
| A | DO NOT SCALE NOTE REMOVED AT PLANNERS REQUEST | 26.09.17 | RPR |

PEACOCKS

Peacocks Stores Ltd
Capital Link
Windsor Road
Cardiff CF24 5NG
Tel: (029) 2027 0000

RRDS LTD
Studio 1, 1st Floor The Ffwrwm,
High Street, Caerleon, Newport NP18 1AG
Email: design@rrds.net
Telephone: 01873 881165 Fax: 01873 881343

Project:
Proposed Peacocks
Unit 2 The Moorlands,
Brook St,
Leek ST13 5JE

Title:
Ground & Basement Floor Plans &
Front & Rear Elevations As Existing

Scale: 1:100 @ A1

Date: August 2017

RPR Ref. No. 13PEA140/AE01 A

Drawn by: RRDS