floor plans scale 1.100 A3 format pdf

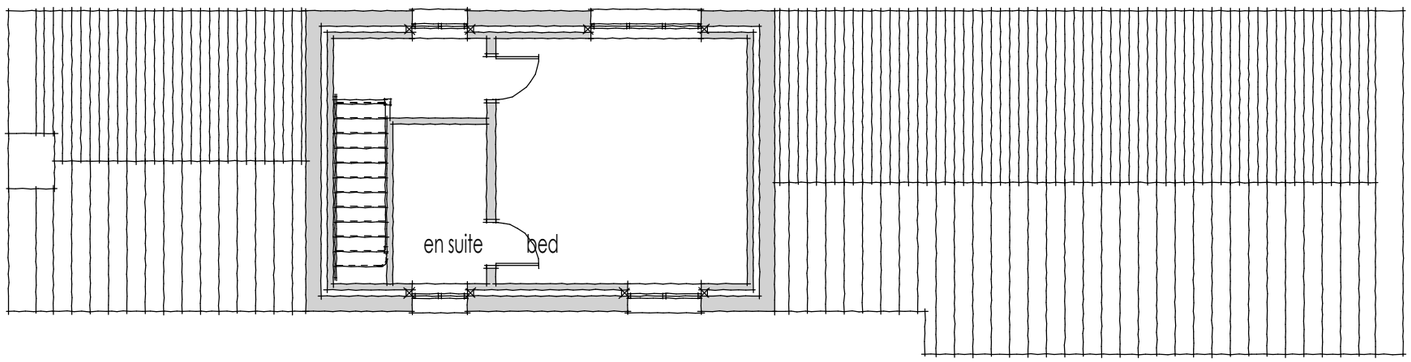

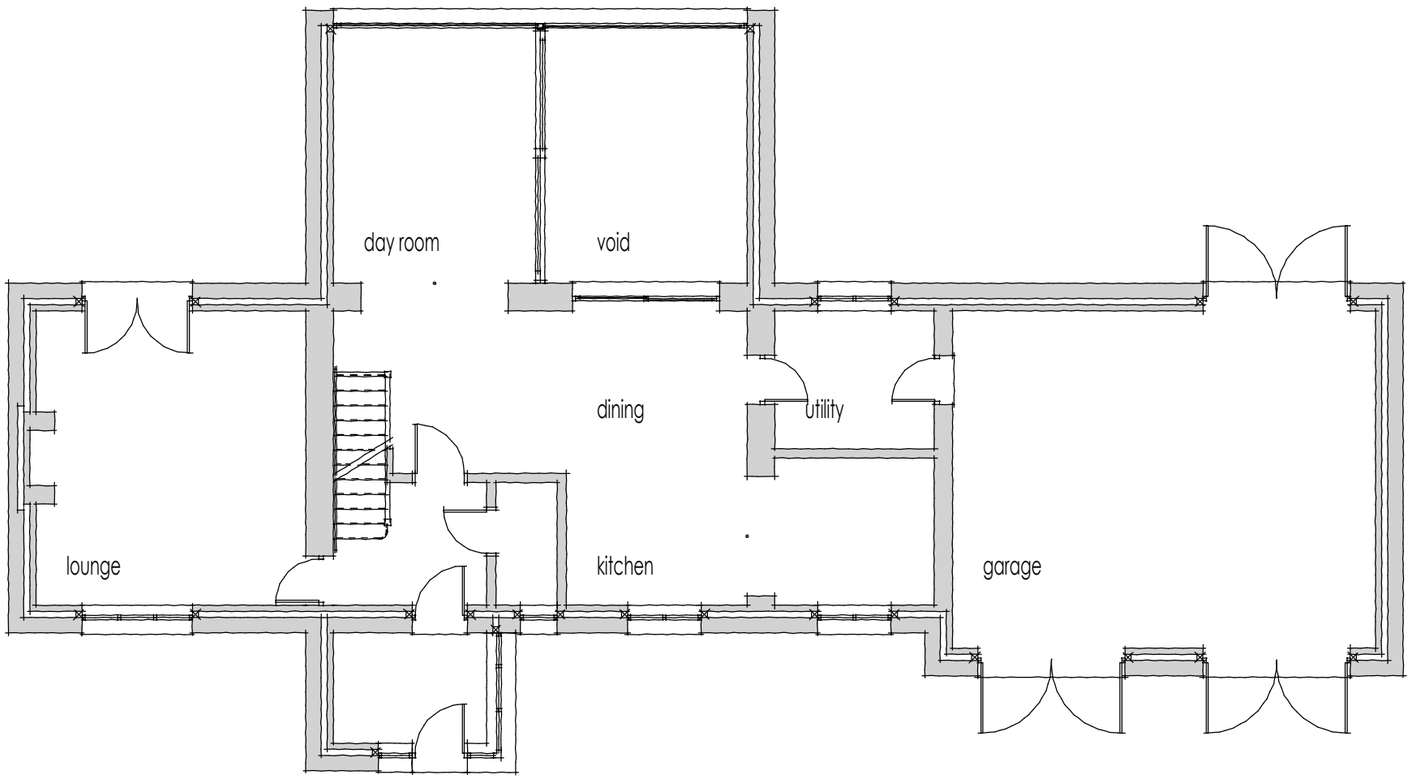

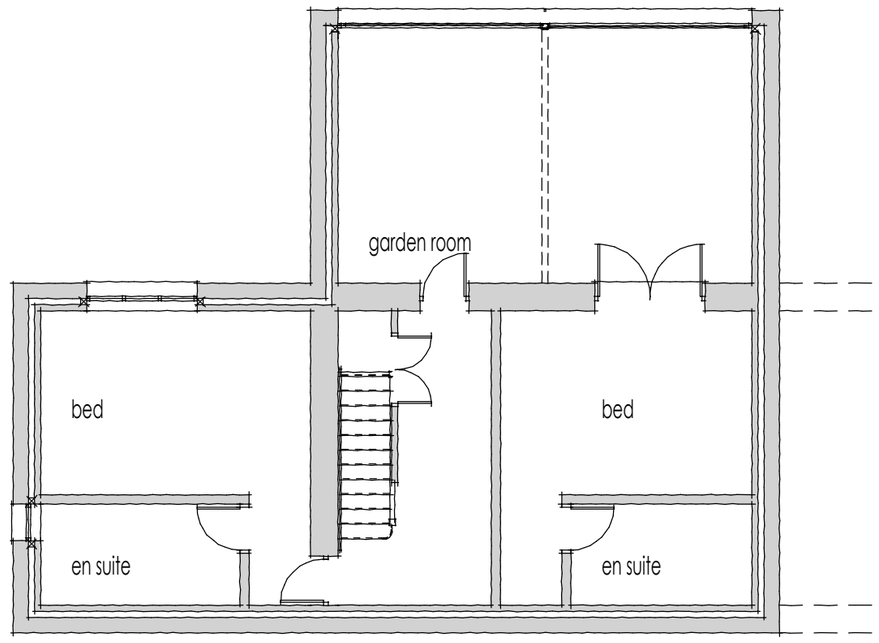

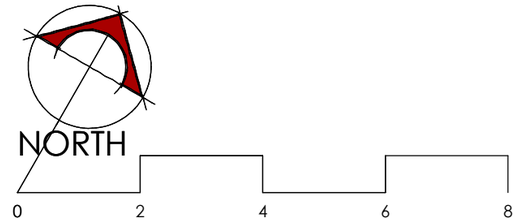

gutters cottage eliases lane

david evans
chartered and registered architect
e mail david@deparchitects.net

client MR CHRIS RHODES
dwrg no CR/GC/2016/4

project GUTTERS COTTAGE
FLOOR PLANS
amendments
a

date DECEMBER 2016

David Evans Practice, Brookwood, Pipegate,Market Drayton, Shropshire TF9 4HA
Tel: 01630 647850 mobile 07879892868