



SITE PLAN

STREET ELEVATION - Section thro' Woodhouse Lane

FRONTAGE ELEVATION - Site Section

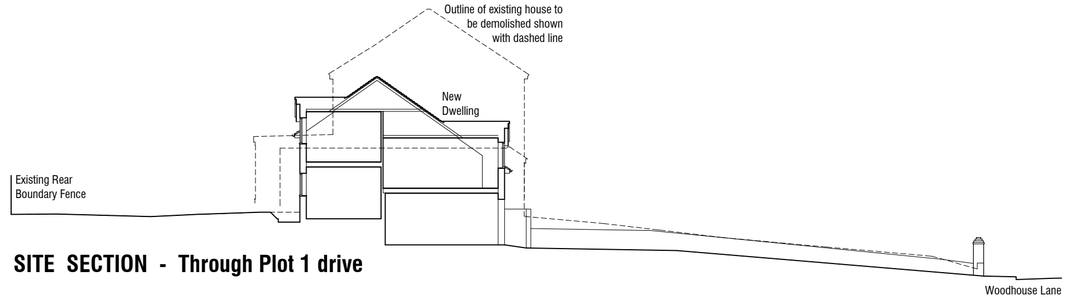

SITE SECTION - Through Plot 1 drive

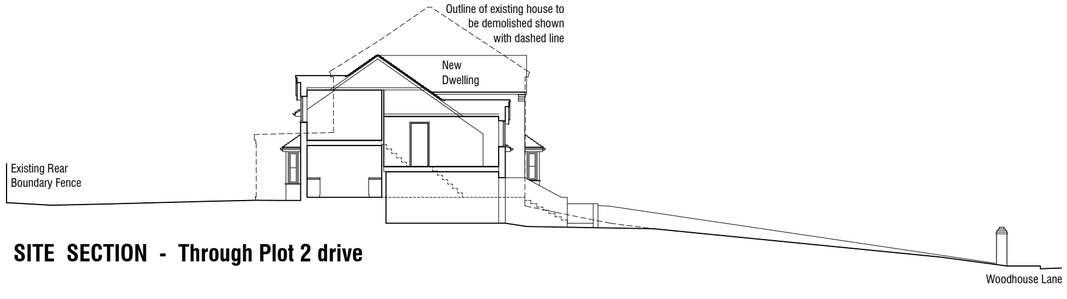

SITE SECTION - Through Plot 2 drive

0m 5 10 15 20

SCALE 1 : 200

V W B A R C H I T E C T S

35 West Street, Congleton, Cheshire, CW12 1JN. tel: 01260 272891 e-mail: admin@vwbarchitects.co.uk

CLIENT
HUMPHRIES BUILDERS LTD

PROJECT
Development 4 Woodhouse Lane, Biddulph, S-O-T. ST8 7DP

SCALE	TITLE	DRG. No.
1 / 200 @A2	Proposed Site Plan & Sections	3876 / 06
		DATE Sept 2017 / REV