

FRONT ELEVATION

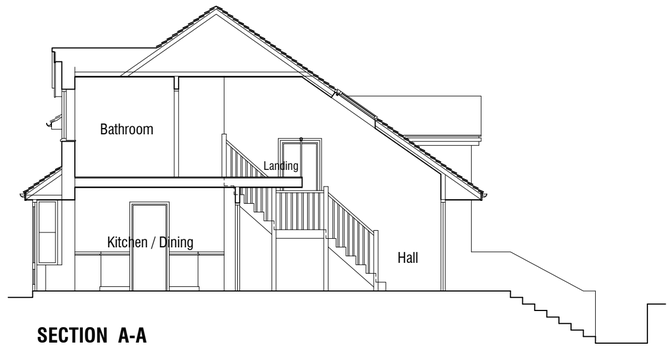

SECTION A-A

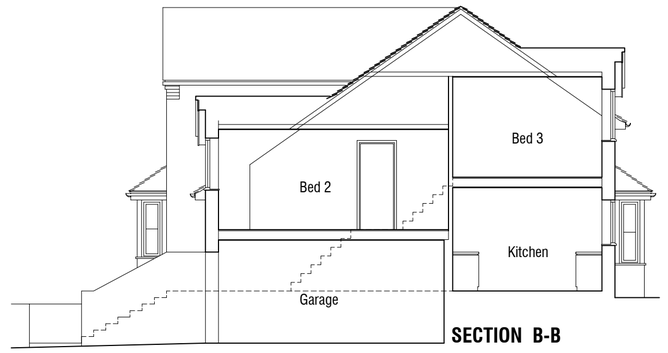

SECTION B-B

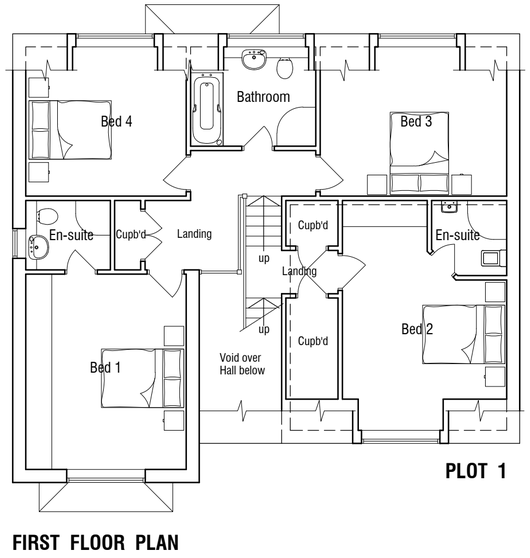

PLOT 1

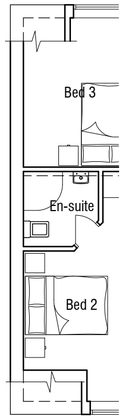

PLOT 2
(Handed)



REAR ELEVATION

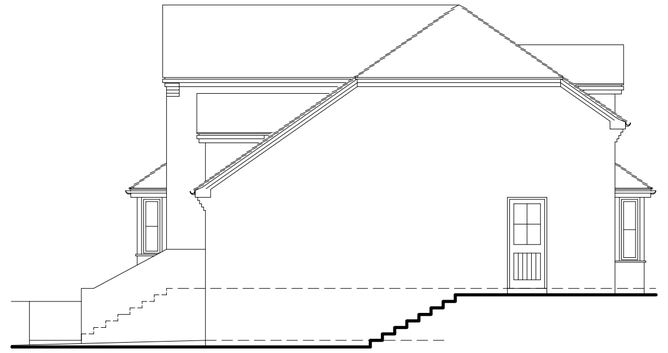

SIDE ELEVATION

FIRST FLOOR PLAN

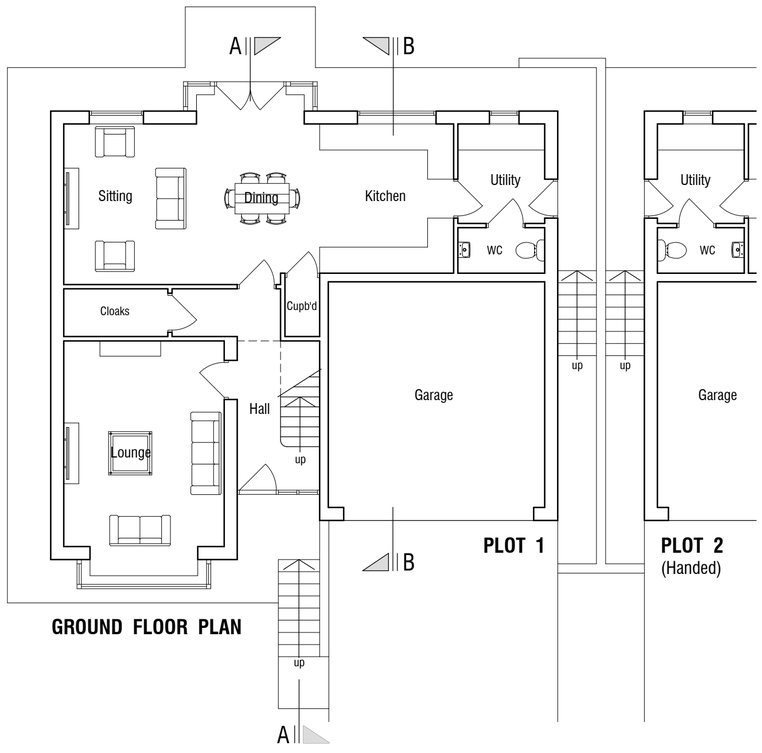

GROUND FLOOR PLAN

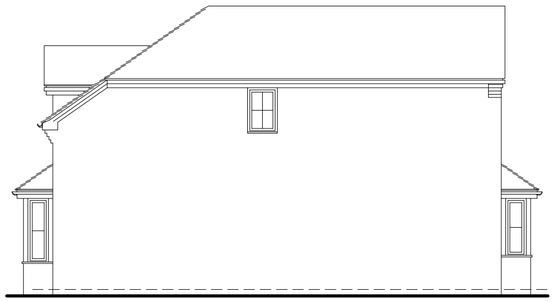

SIDE ELEVATION

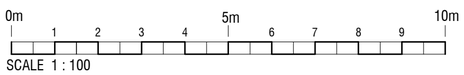

SCALE 1 : 100

V W B A R C H I T E C T S

35 West Street, Congleton, Cheshire, CW12 1JN. tel: 01260 272891 e-mail: admin@vwbarchitects.co.uk

CLIENT
HUMPHRIES BUILDERS LTD

PROJECT
Development 4 Woodhouse Lane,
Biddulph, S-O-T. ST8 7DP

SCALE
1 / 100
@A2

TITLE
PLOT 1
Floor Plans & Elevations

DRG. No. 3876 / 07

DATE Sept 2017

REV