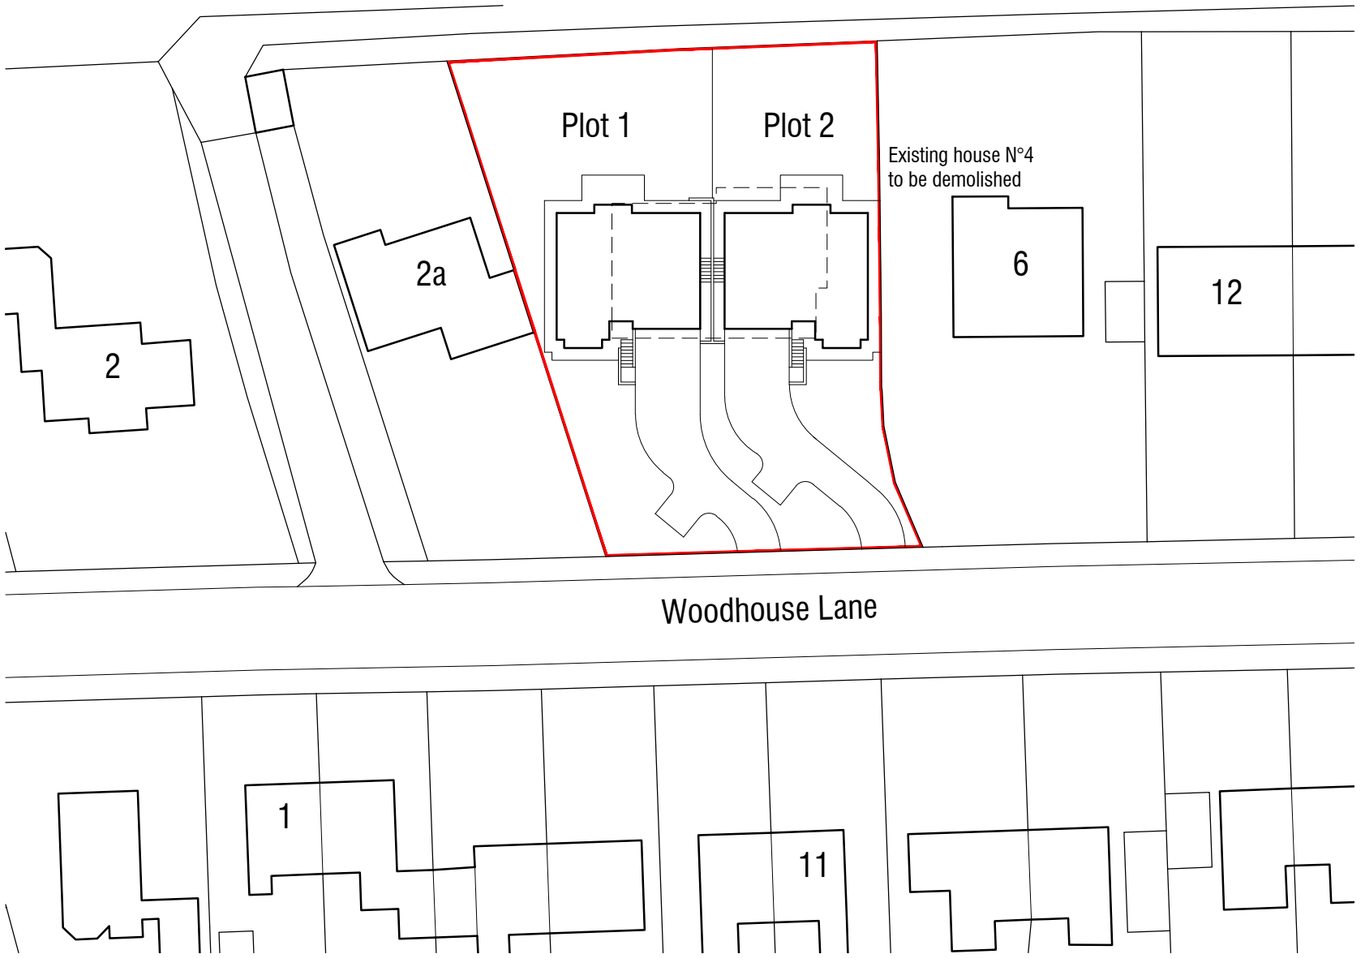

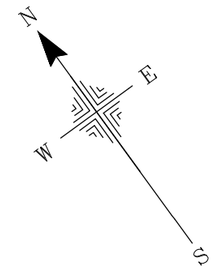

Block Plan

0m 5 10 15 20 25 30

SCALE 1 : 500

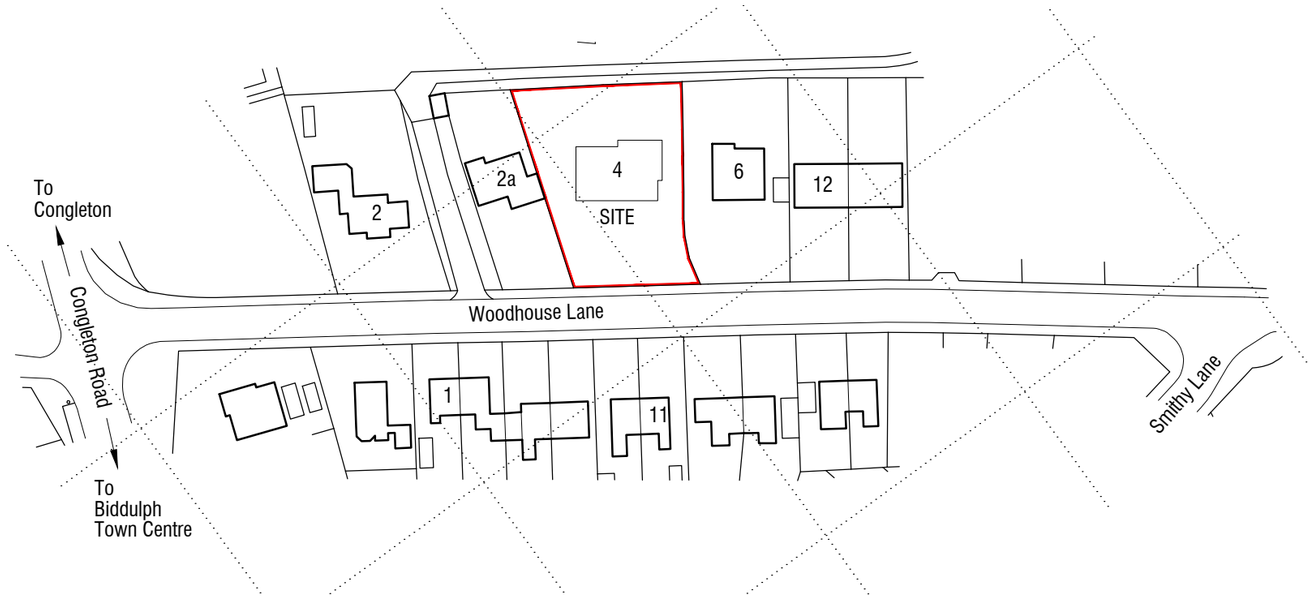

Location Plan

0m 25 50 75 100m

SCALE 1 : 1250

V W B A R C H I T E C T S

35 West Street, Congleton, Cheshire, CW12 1JN tel: 01260 272891 e:-mail admin@vwbarchitects.co.uk

CLIENT
HUMPHRIES BUILDERS LTD

PROJECT
Development 4 Woodhouse Lane,
Biddulph, S-O-T. ST8 7DP

SCALE
1 / 500
1 / 1250
@A3

TITLE
Block & Location Plans

DRG. No. 3876 / 08

DATE Sept 2017

REV