FIRST FLOOR PLAN

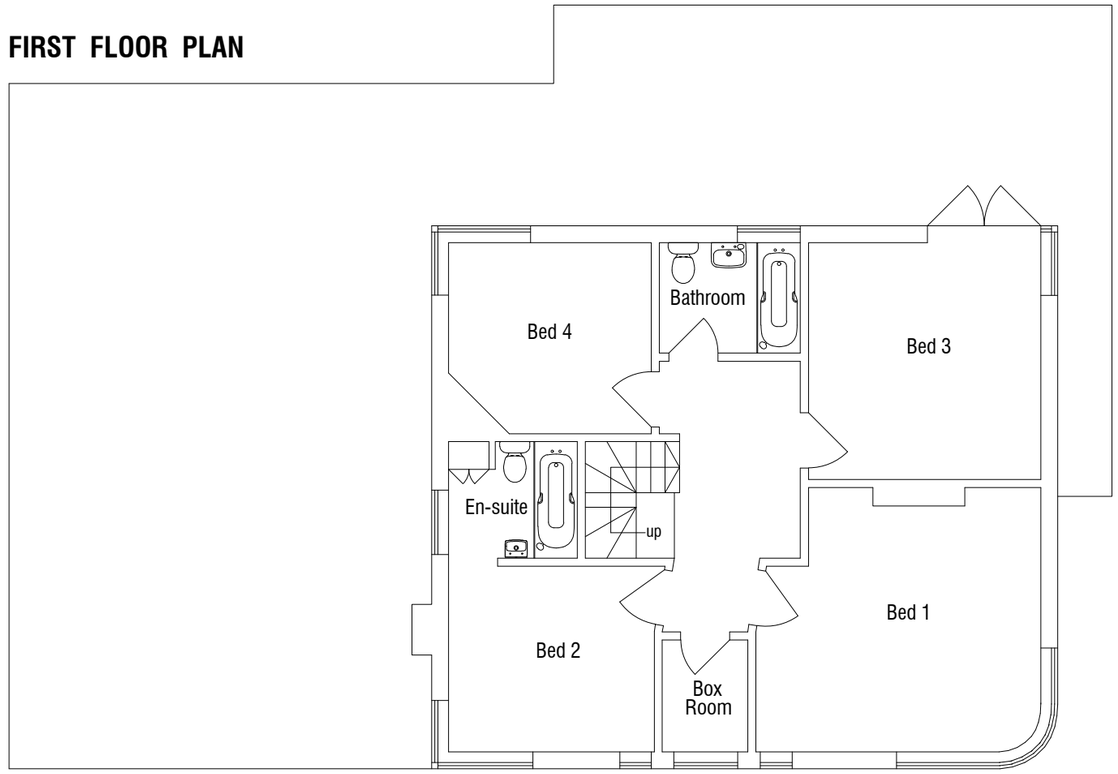

0m 1 2 3 4 5m 6 7 8 9 10m

SCALE 1 : 100

GROUND FLOOR PLAN

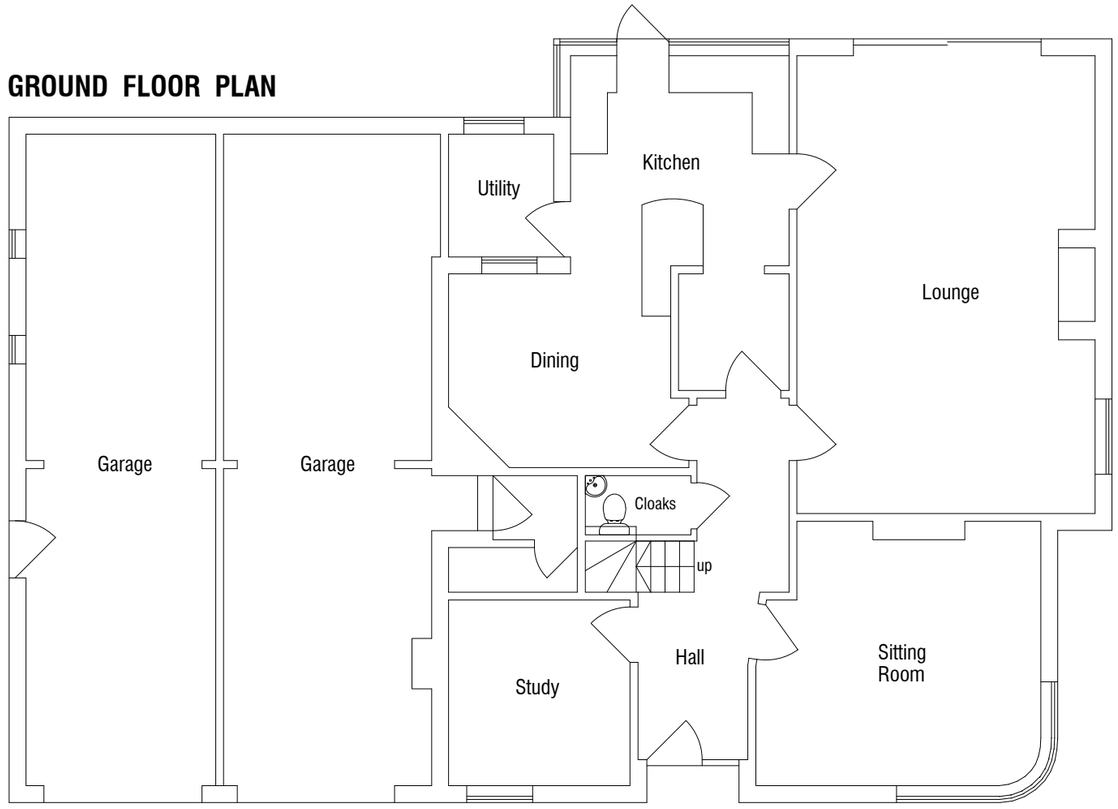

V W B A R C H I T E C T S

35 West Street, Congleton, Cheshire, CW12 1JN tel: 01260 272891 e:-mail admin@vwbarchitects.co.uk

CLIENT

HUMPHRIES BUILDERS LTD

PROJECT

Development 4 Woodhouse Lane,
Biddulph, S-O-T. ST8 7DP

SCALE	TITLE	DRG. No.
1 / 100 @A3	EXISTING DWELLING Floor Plans	3876 / 10
		DATE Sept 2017 / REV