plot one

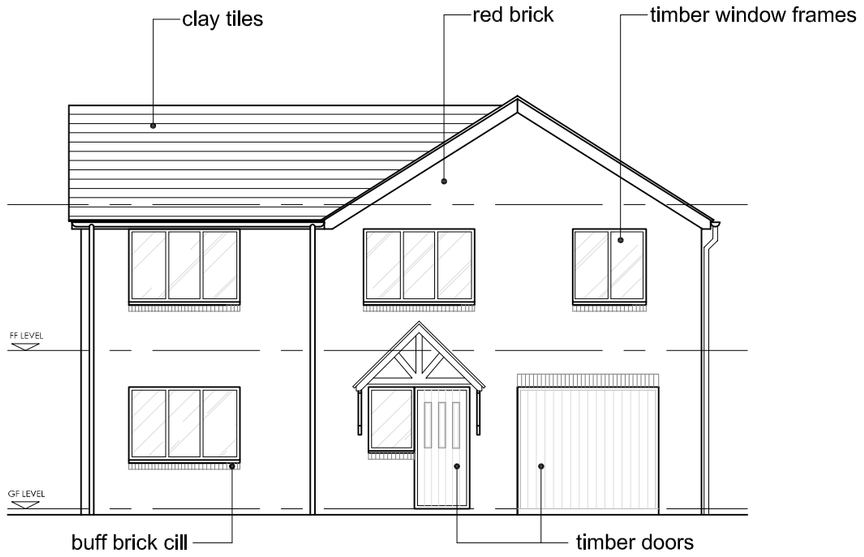

Proposed front elevation

Scale 1:100

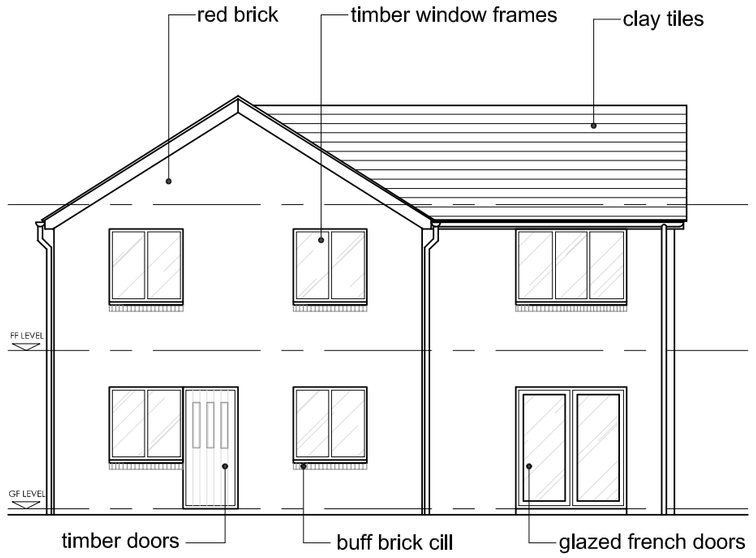

Proposed rear elevation

Scale 1:100

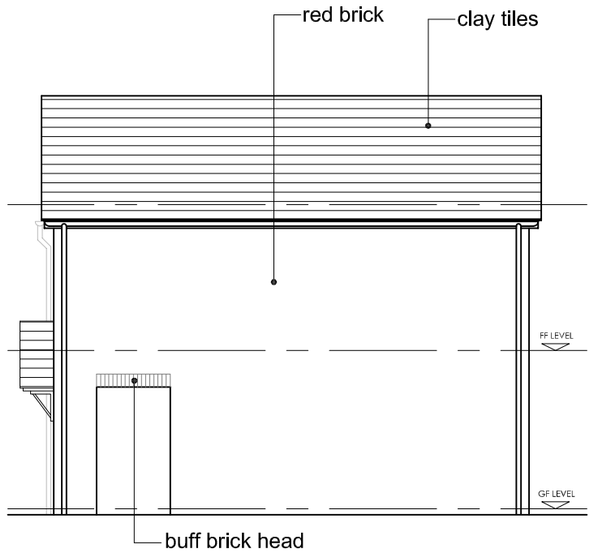

Proposed side elevation

Scale 1:100

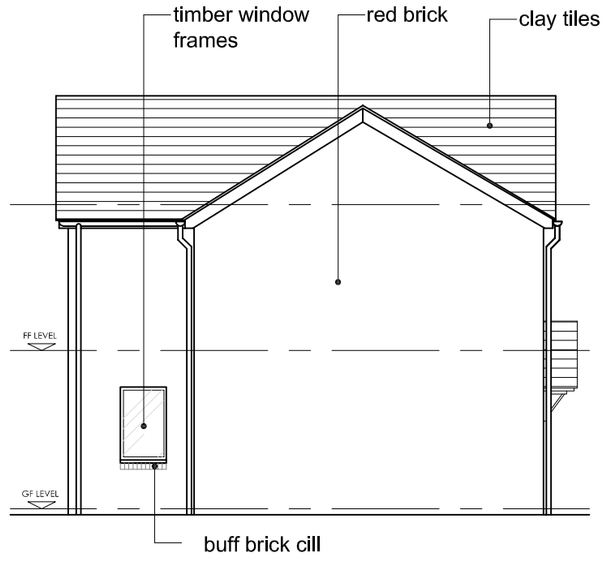

Proposed side elevation

Scale 1:100

plot two

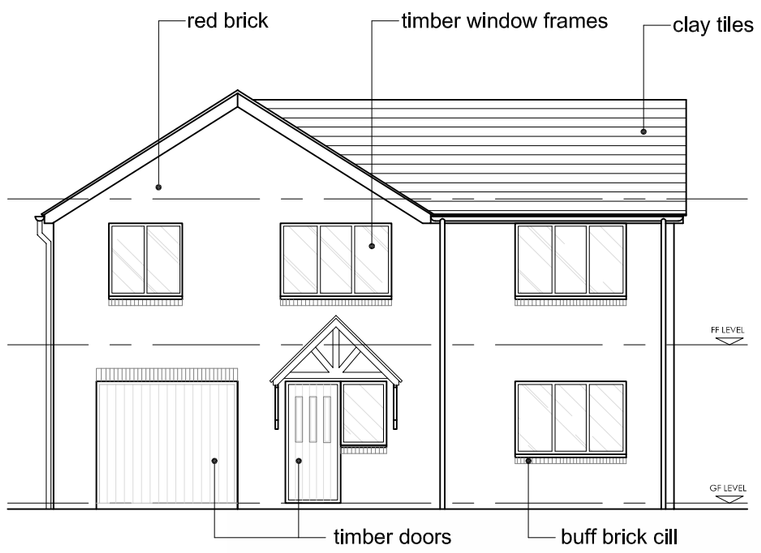

Proposed fr

Scale 1:100

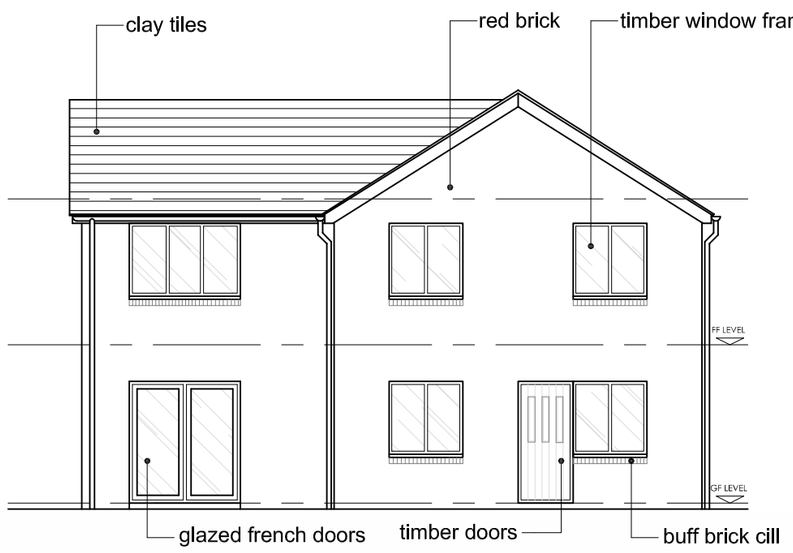

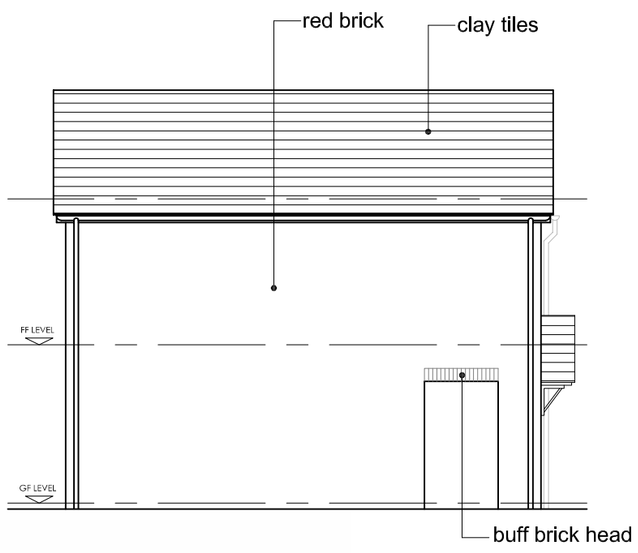

vation

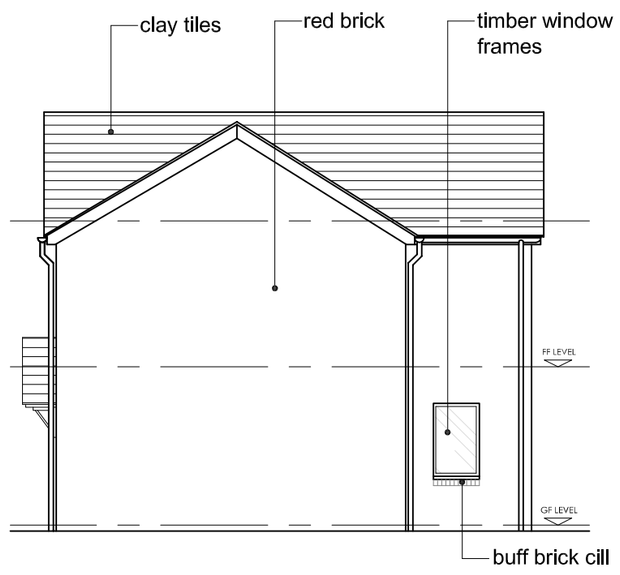

Proposed side elevation

Scale 1:100



Mr & Mrs Hewitt
33 The Green
Kinglsey
Staffordshire
ST10 2AG

PROPOSED ELEVATIONS

DRAWING NUMBER: AP 0 03
Scale: 1:100 at A2
Date: DECEMBER 2009