


North-East Elevation



South-East Elevation

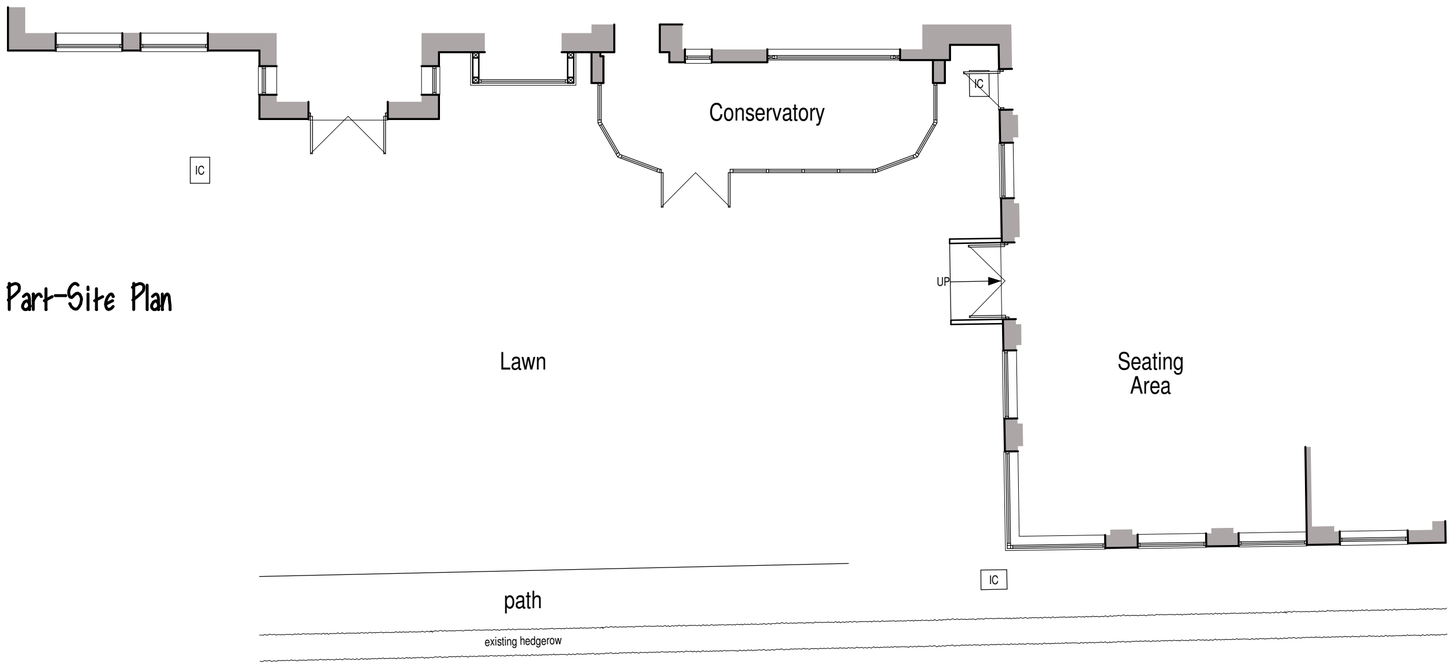

Part-Site Plan



scale bar @ 1:100

Mr Greene

PROPOSED EXTENSION TO
ROCK-COTTAGE NURSING HOME,
BREACH RD, BROWN EDGE,
STOKE ON TRENT, ST6 8TR

EXISTING CONDITIONS
PART-SITE PLAN + ELEVATIONS

Date	Sheet	Scale
APRIL 2017	A2	1:100
Drg No.	Rev.	Drawn
2017-2221-01	-	NAW

SAMMONS Architectural LIMITED
Chartered Institute of Architectural Technologists Registered Practice
10 Cawdry Buildings, Fountain Street, Leek. ST13 6JP
Telephone: 01538 386002
E-mail: info@sammonsltd.co.uk
Web: www.sammonsltd.co.uk

This drawing is copyright.
All dimensions must be checked prior to commencement.